


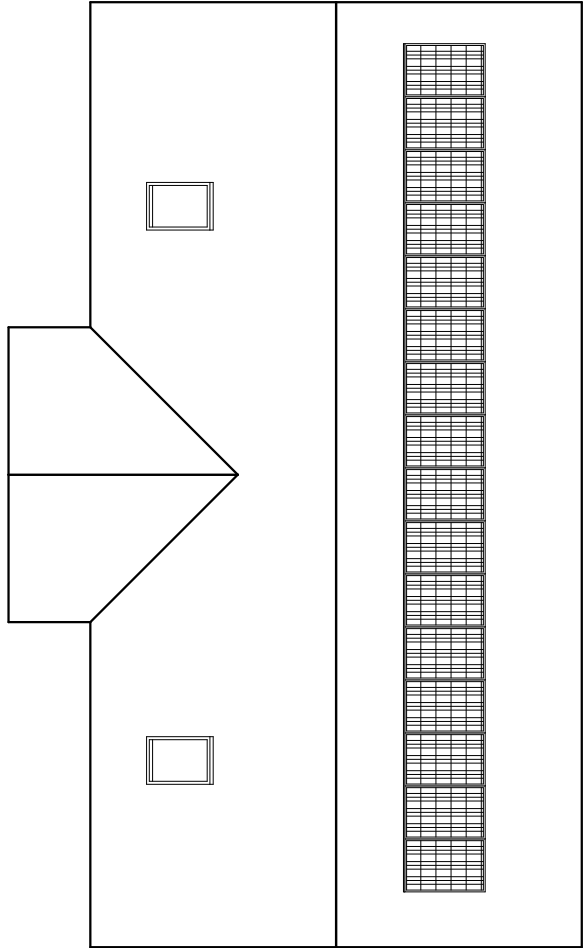


ROOF PLAN 1:100

Nightingale Hall Barn, Shoreham Road, BN5 9SF


FRONT ELEVATION 1:50

Nightingale Hall Barn, Shoreham Road, BN5 9SF

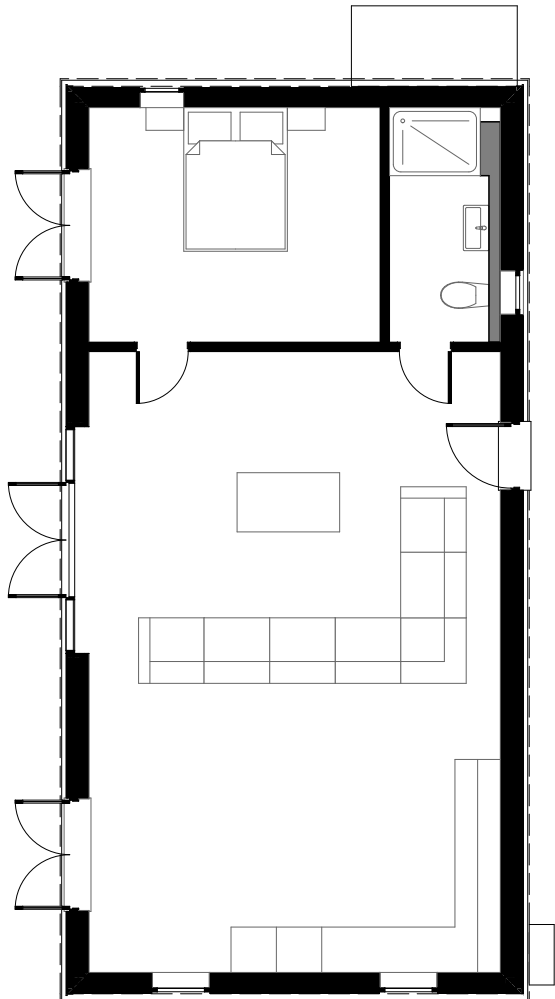


GROUND FLOOR 1:100

Nightingale Hall Barn, Shoreham Road, BN5 9SF

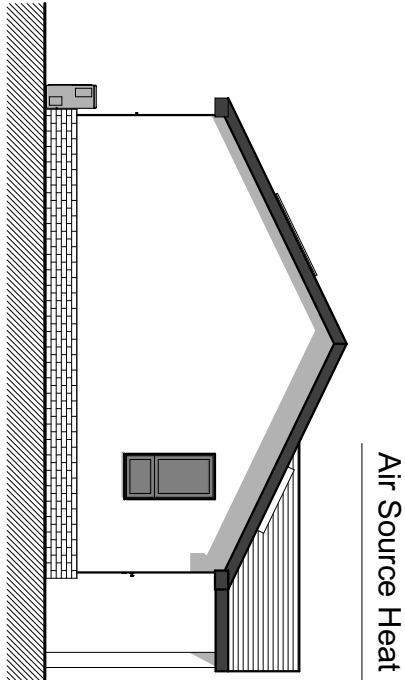


SIDE ELEVATION 1:100

Nightingale Hall Barn, Shoreham Road, BN5 9SF

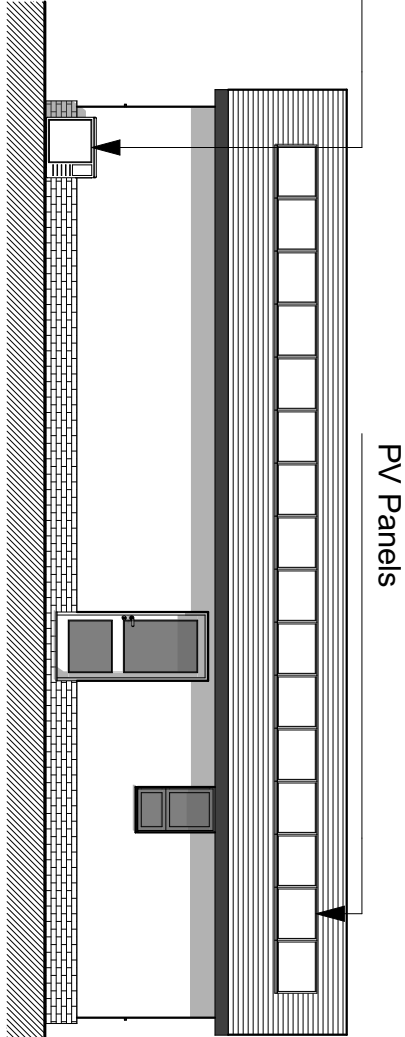


REAR ELEVATION 1:100

Nightingale Hall Barn, Shoreham Road, BN5 9SF

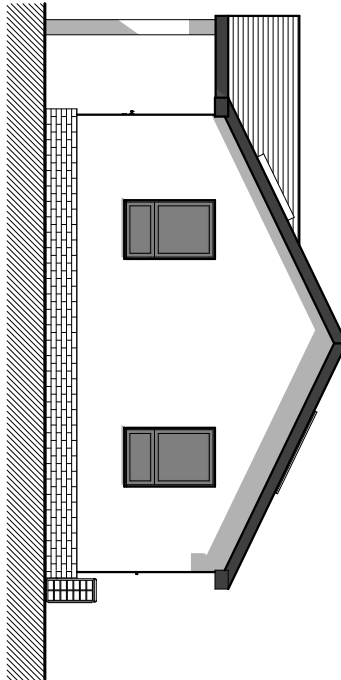

SIDE ELEVATION 1:100

Nightingale Hall Barn, Shoreham Road, BN5 9SF

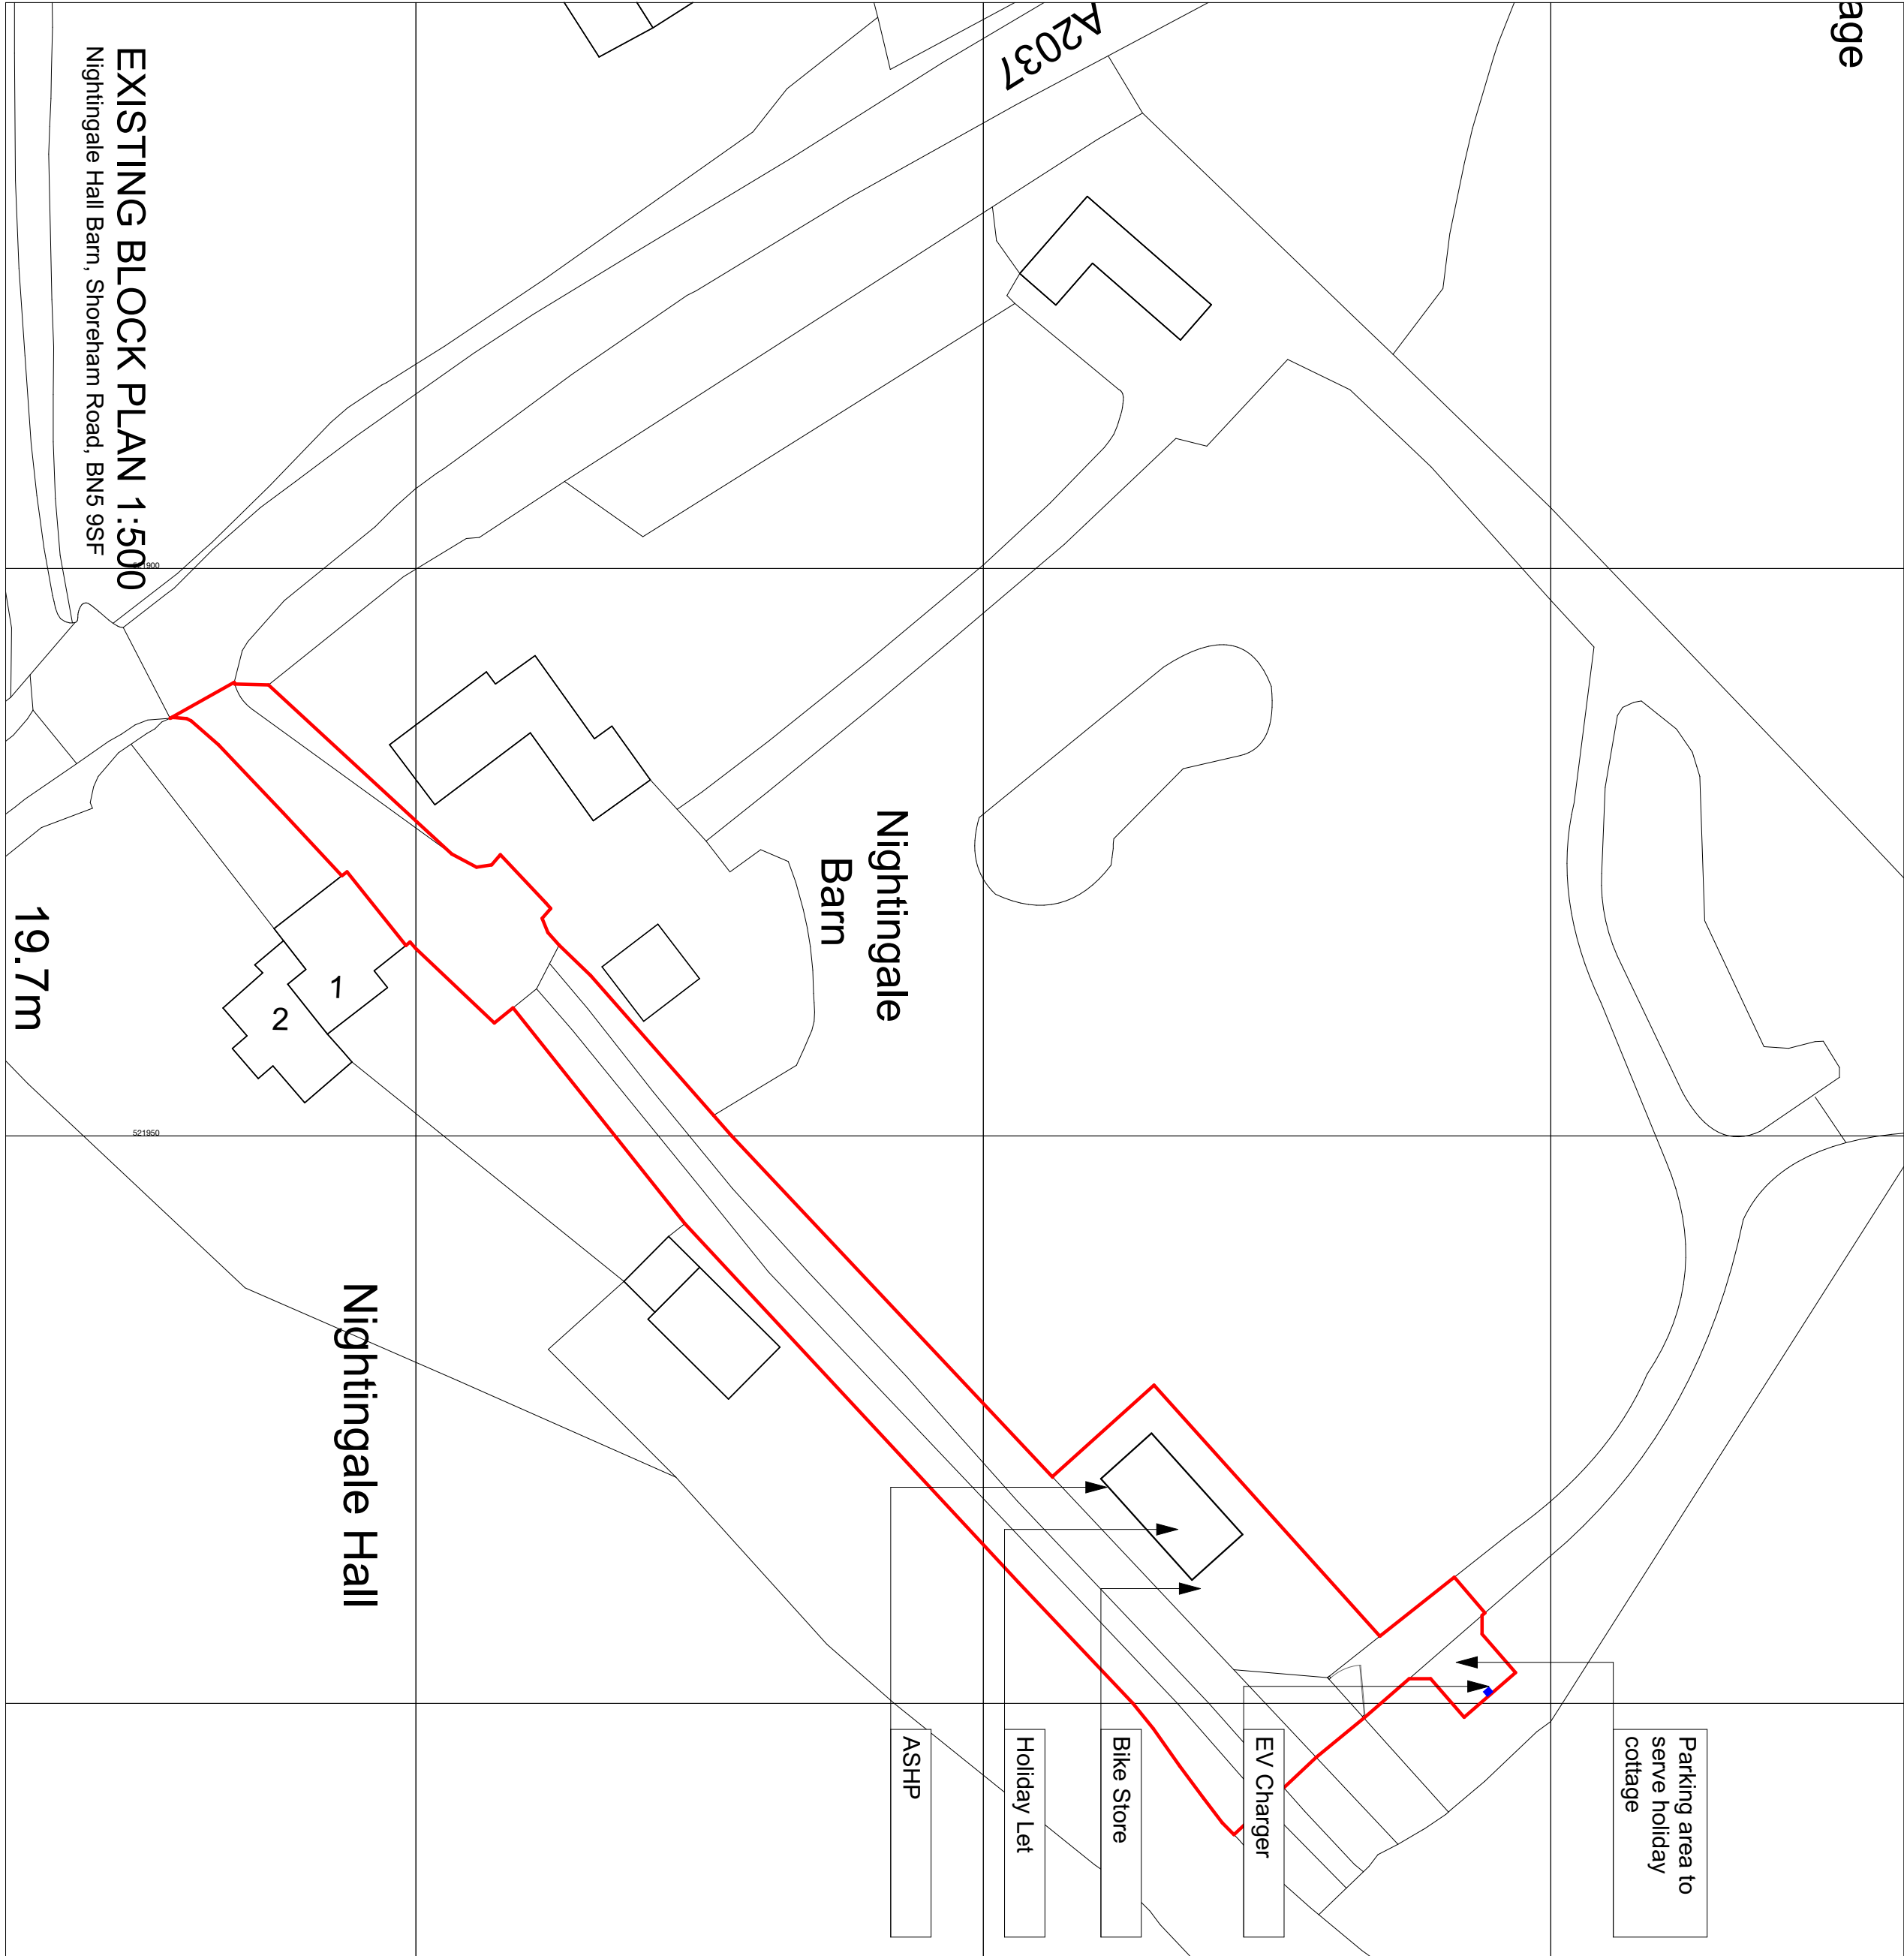


EXISTING BLOCK PLAN 1:500

Nightingale Hall Barn, Shoreham Road, BN5 9SF

19.7m


Nightingale Barn

Nightingale Hall

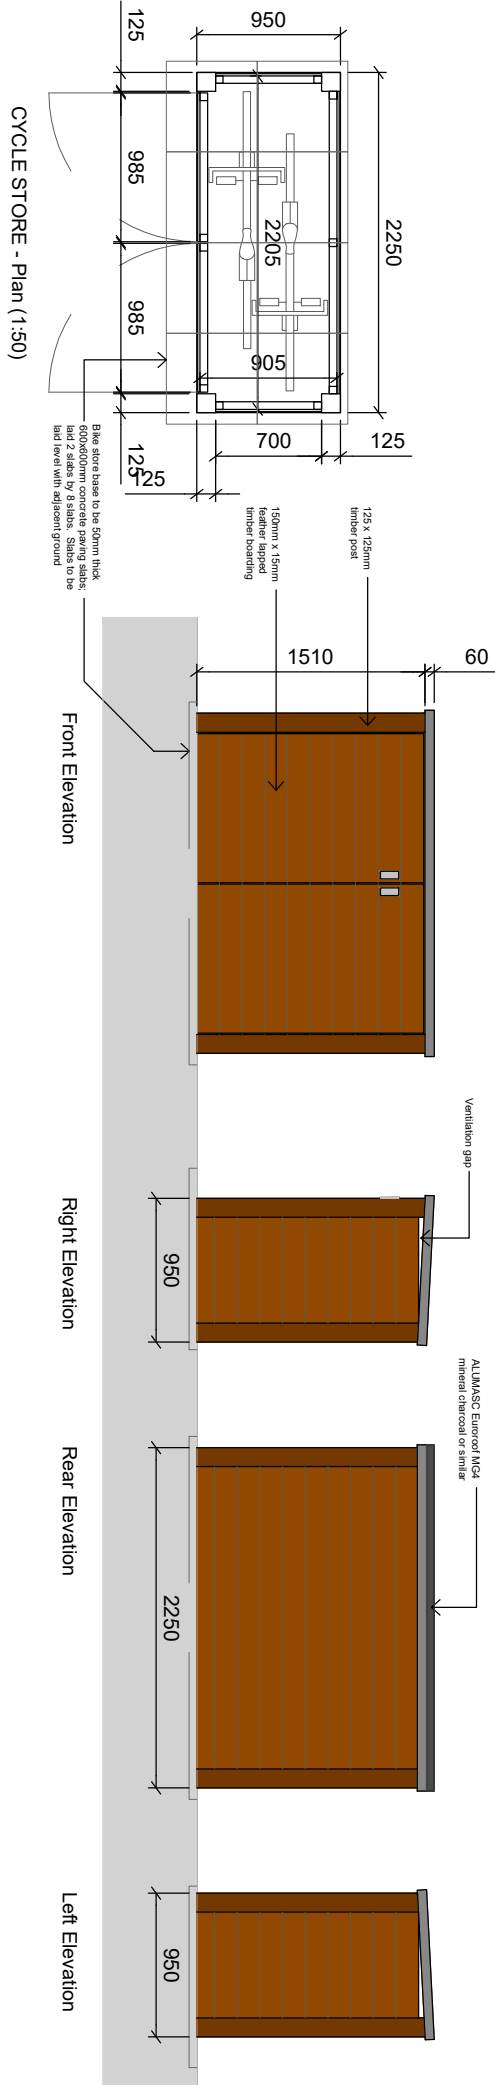

BIKE STORE 1:50

Nightingale Hall Barn, Shoreham Road, BN5 9SF

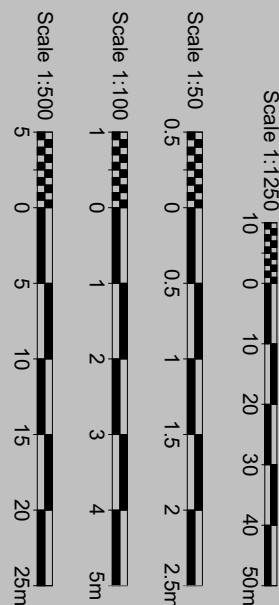

© This drawing remains the property of MGI Architecture Ltd and shall not be copied without prior written consent. All dimensions to be checked on site and any discrepancies to be reported before work commences.

NIGHTINGALE BARN

Shoreham Road, Henfield, England, BN5 9SF

Mr David Lee

PROPOSED DRAWINGS

1:500, 1:100, 1:50

PL-101

Project ID 1284

Rev