

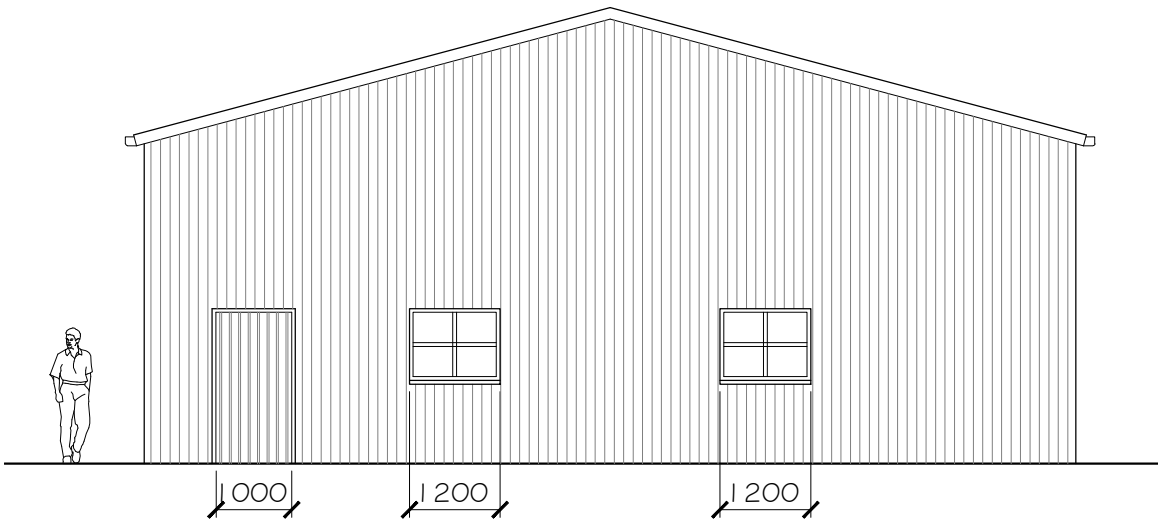



Proposed Industrial Building
Plan & Elevations

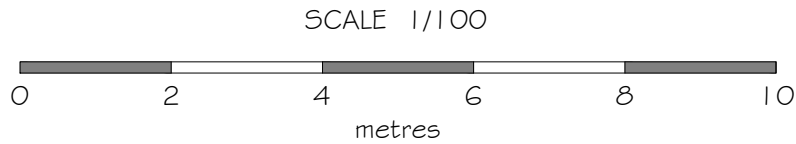


North Elevation

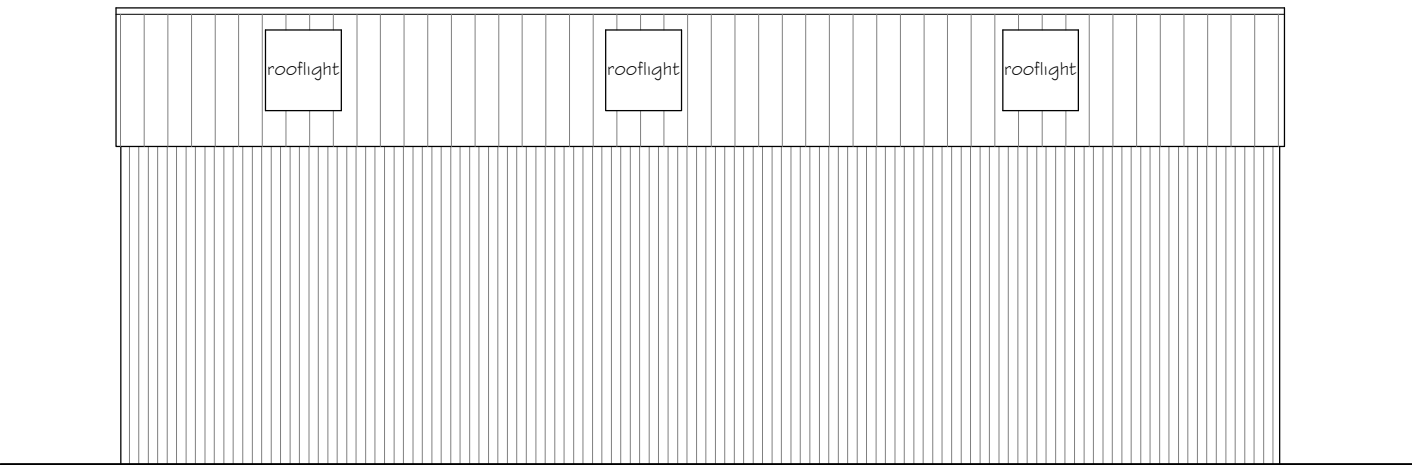

East Elevation


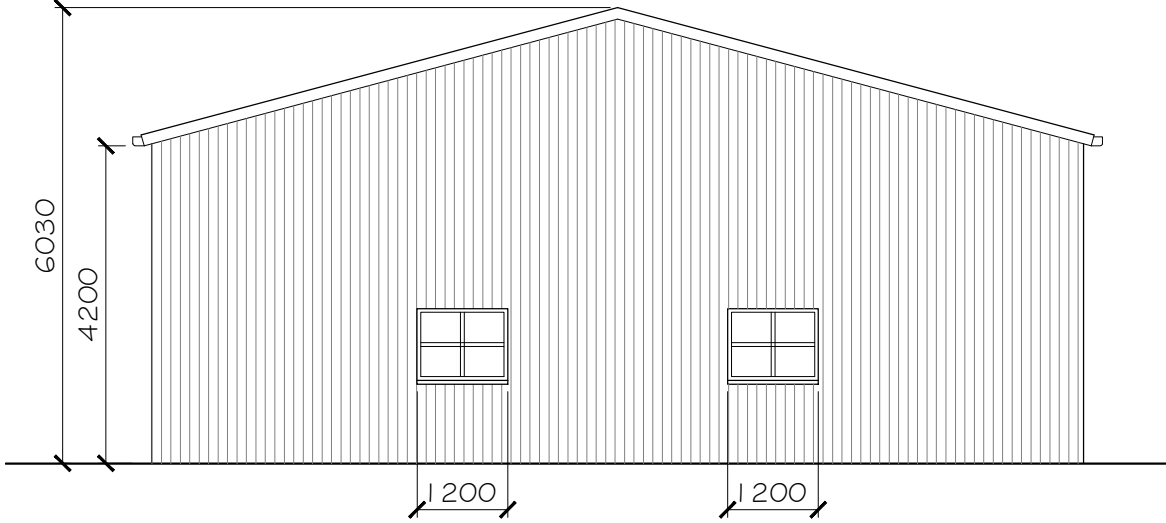


South Elevation

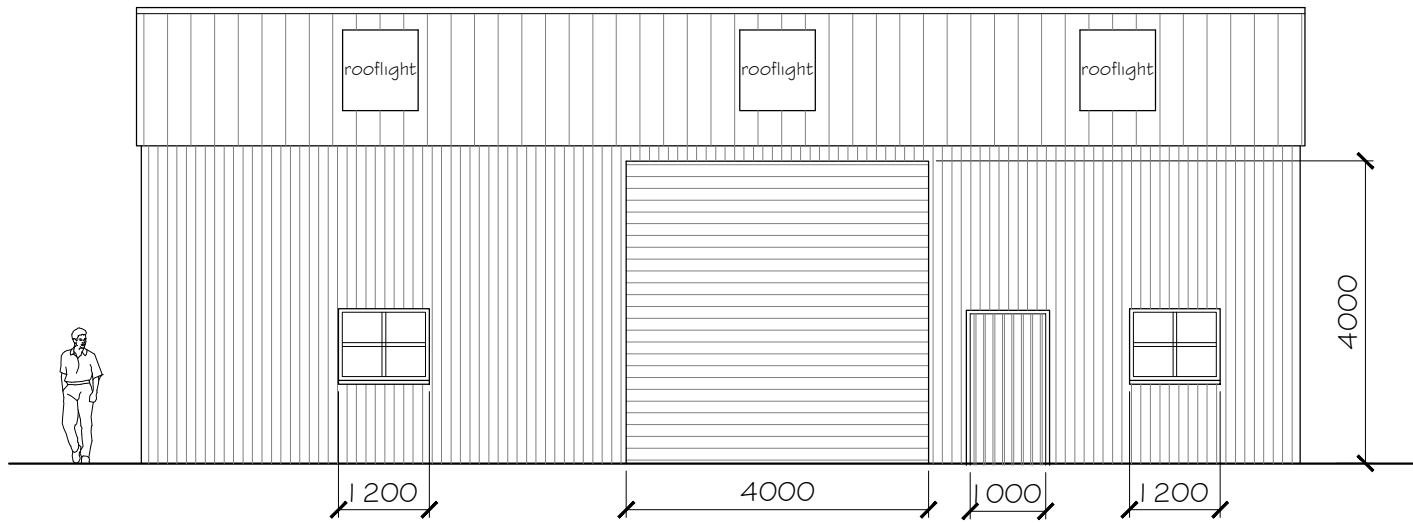


West Elevation

MATERIALS & FINISHES	
Walls:	Olive Green box-profile steel sheeting.
Doors:	Roller Shutter Door, 4m high x 4m wide. Personel Doors, 2m high x 1m wide.
Windows:	Aluminium or uPVC, (colour to be decided).
Roof:	15 degree pitch, Olive Green box-profile steel sheeting with 6no 4m high x 1m wide rooflights.

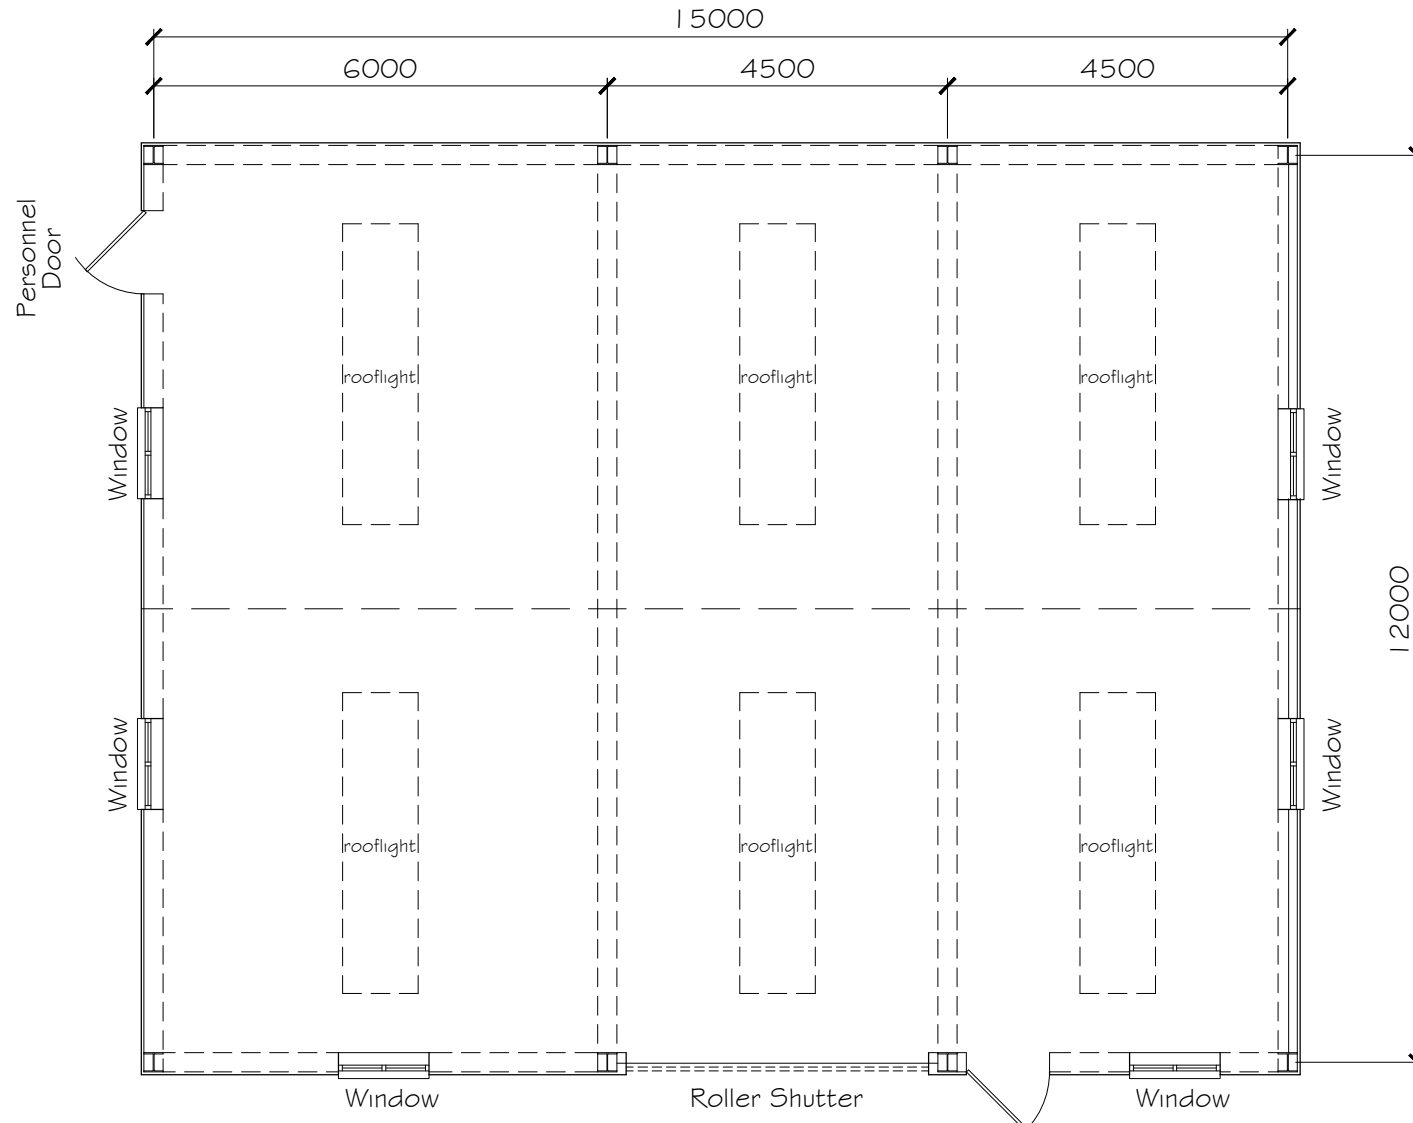
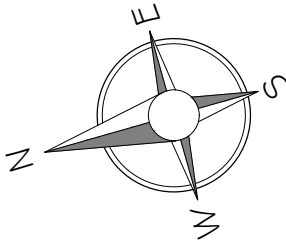


Ground Plan


Site Plan

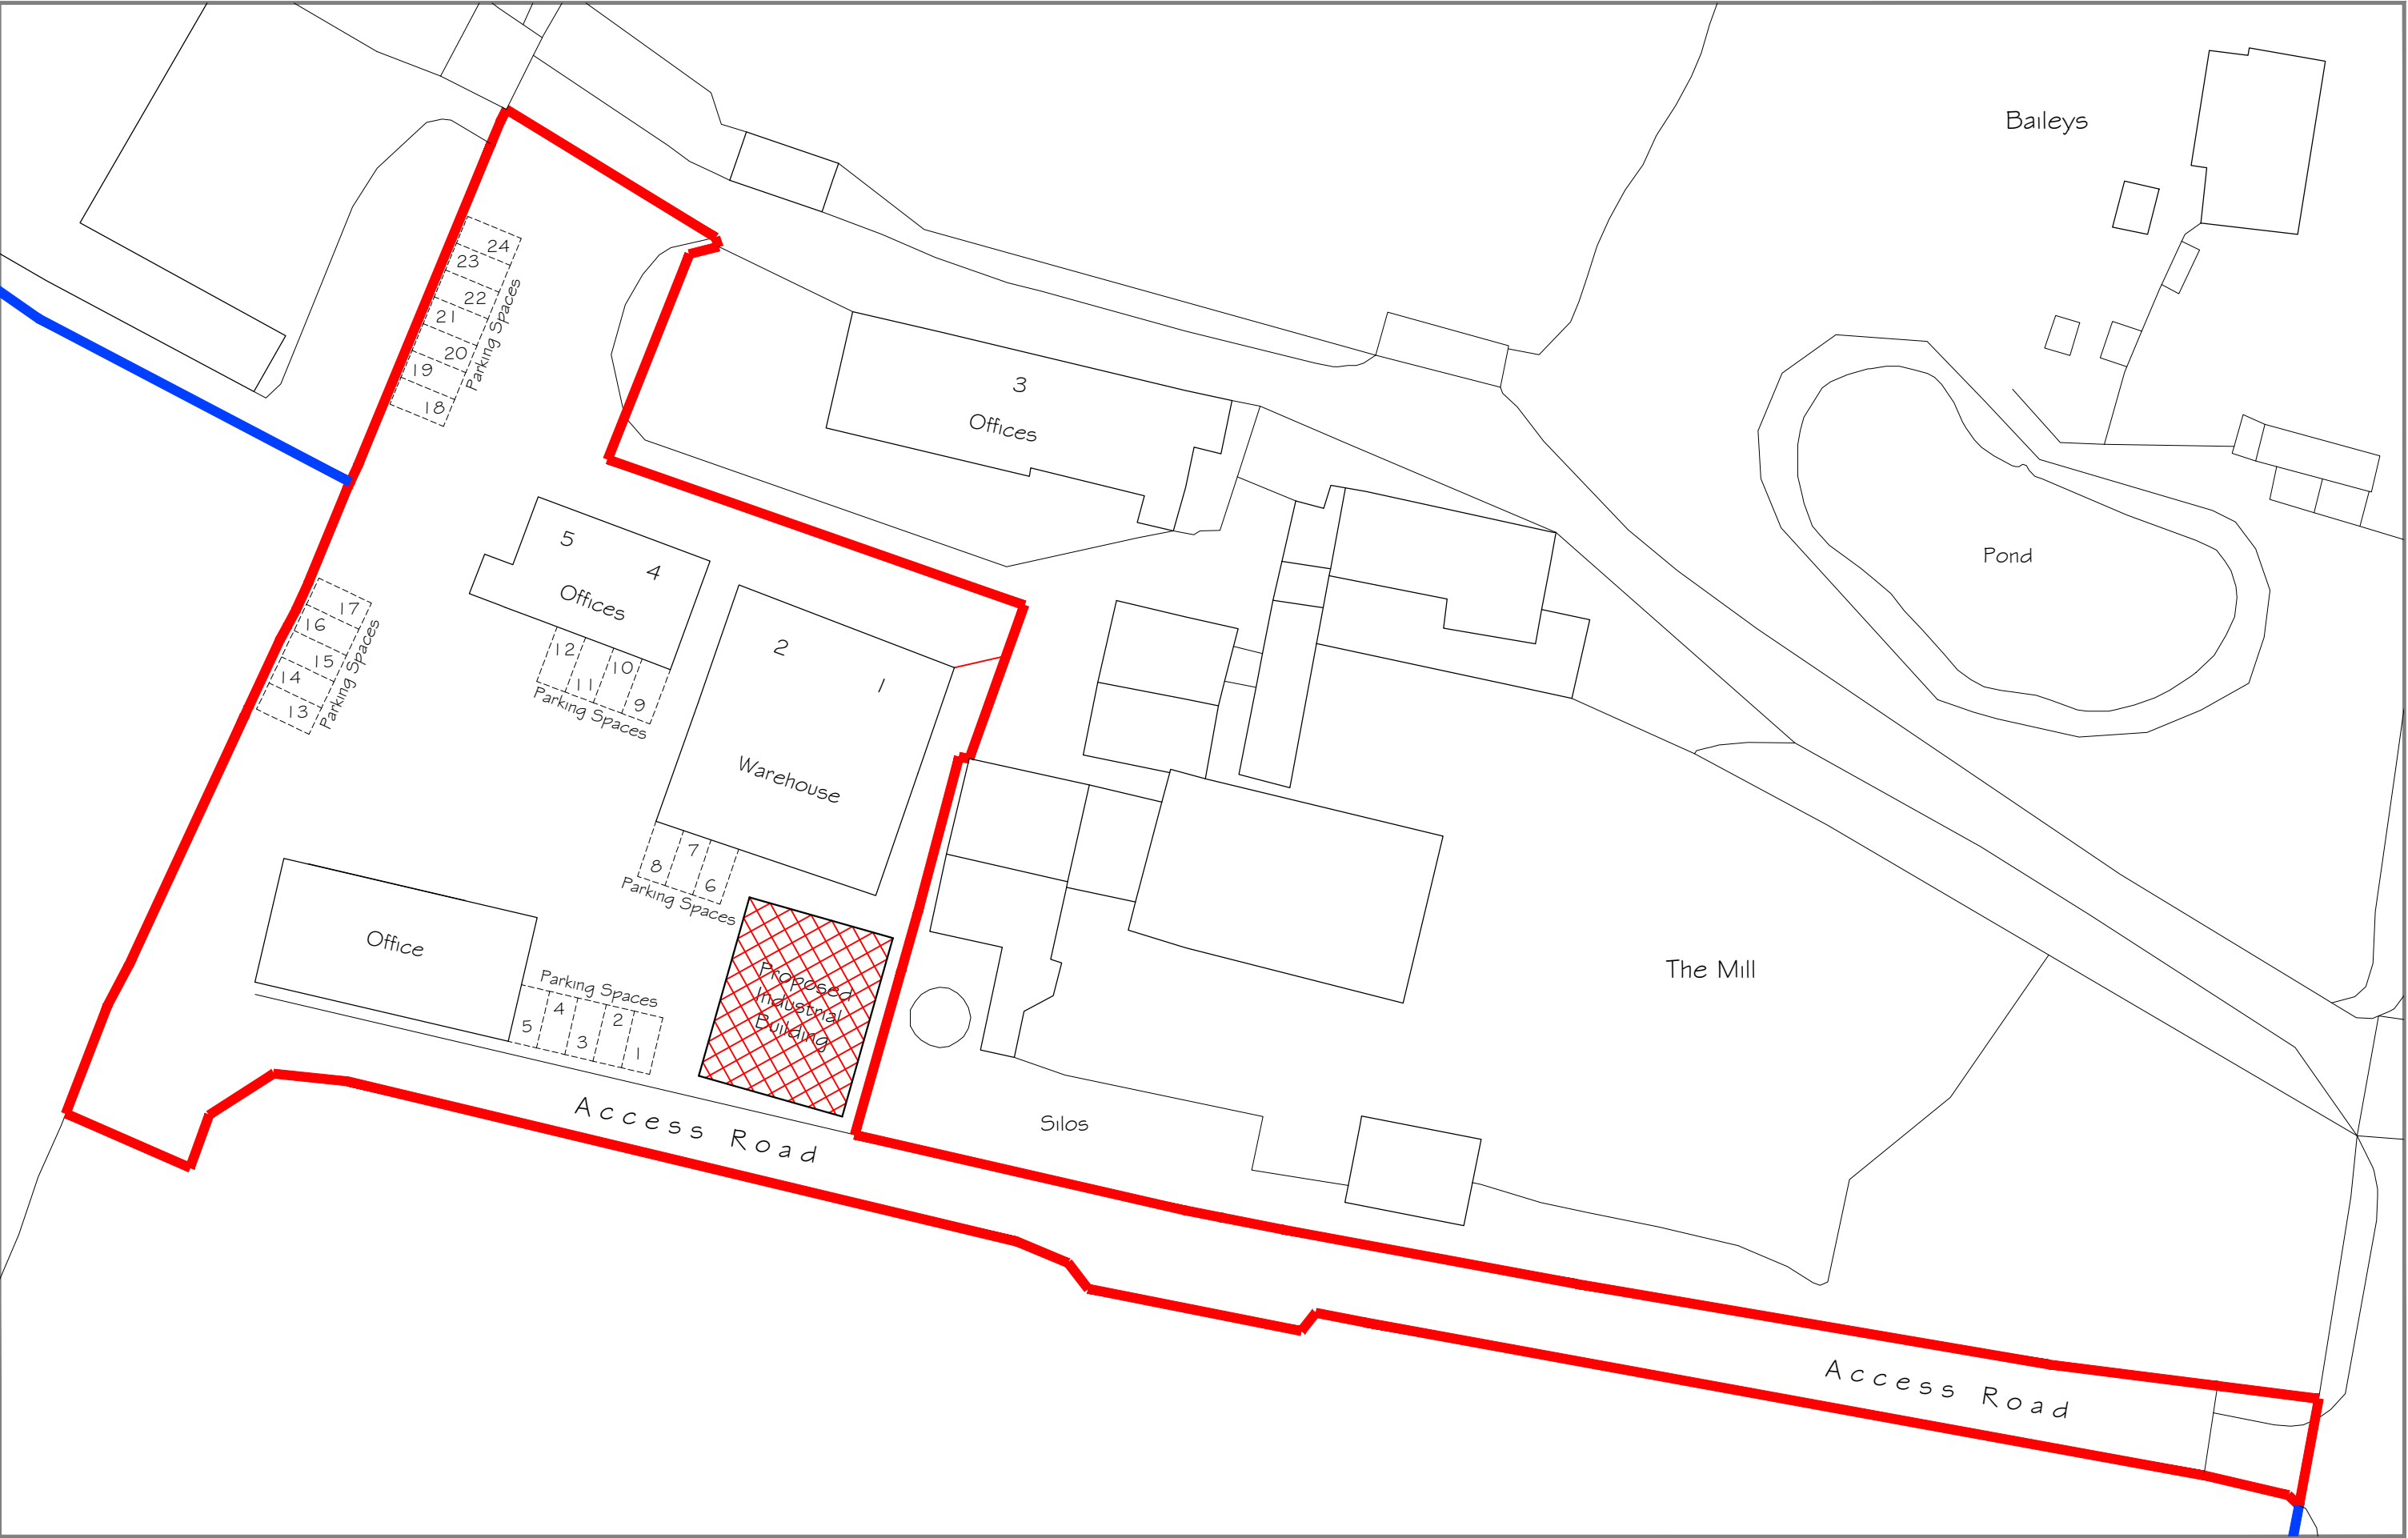

Location Plan

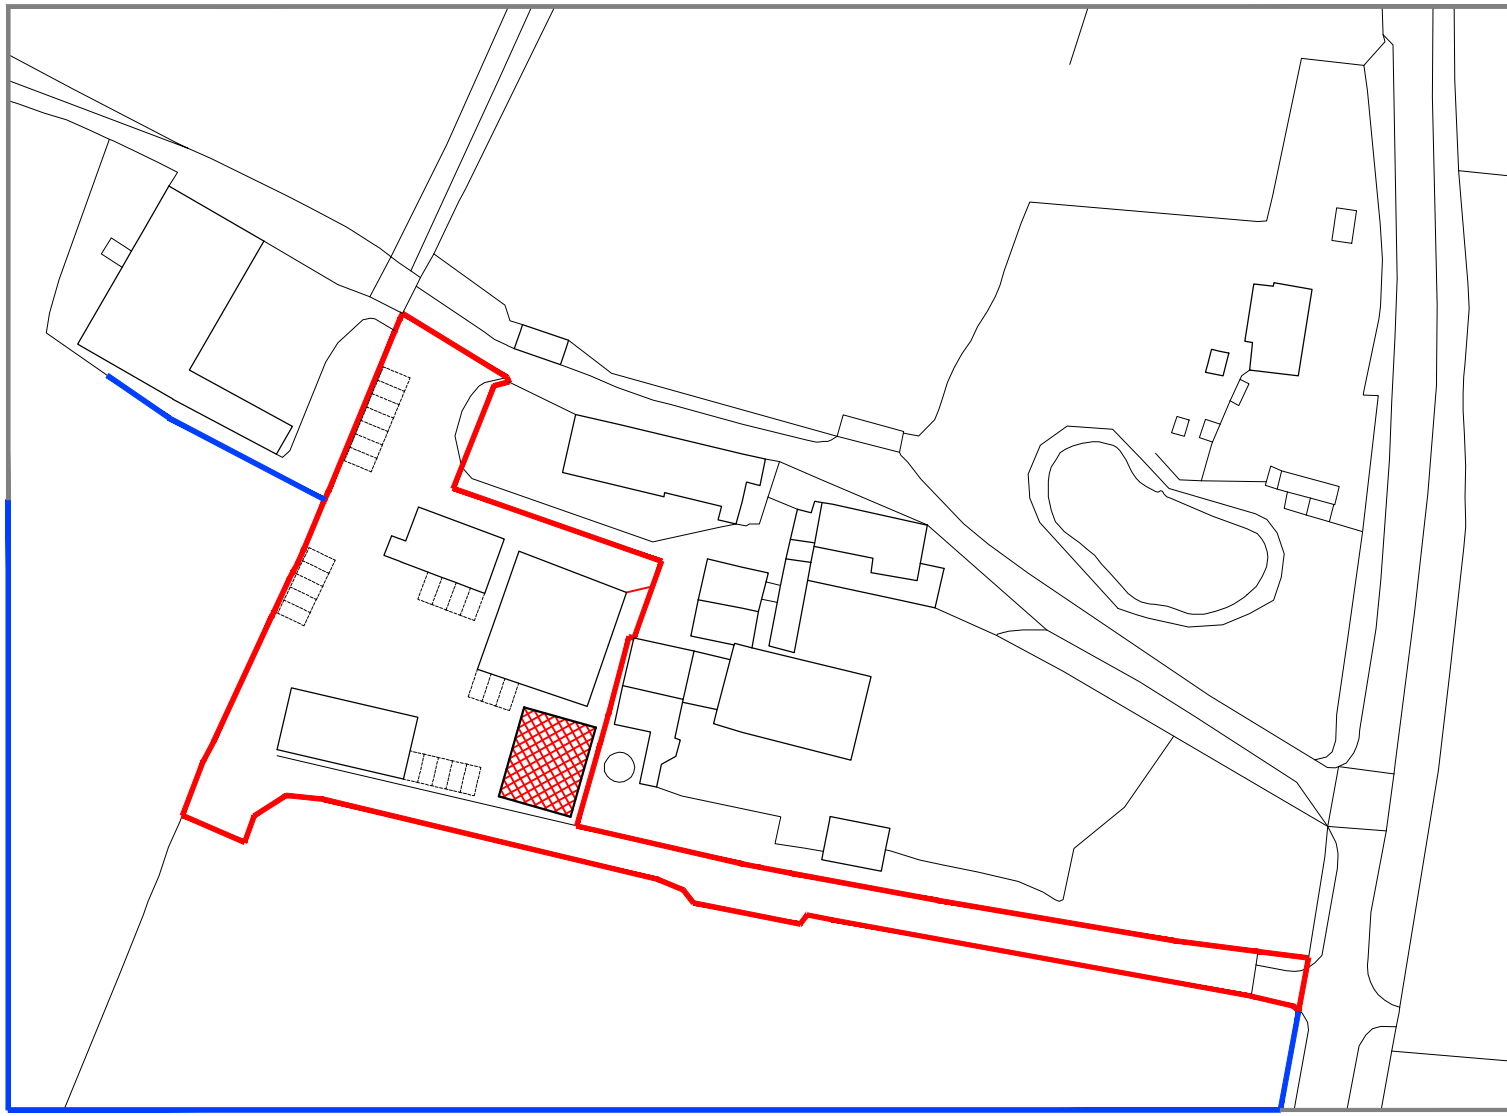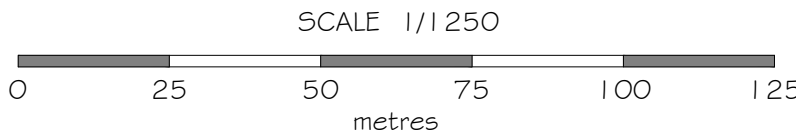

© Crown copyright 2022 Ordnance Survey 100053143

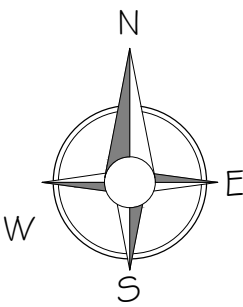

Rev	Change	Date

Site	Baileys Farm Brooks Green Road Coolham Horsham RH13 8GR		
Project	Proposed Industrial Building		
Title	Building Layout & Elevations Site & Location Plans		
Date	Nov 2022	Scales	1/100 1/1250 1/2500
Orig No	22-11-01	Rev	