



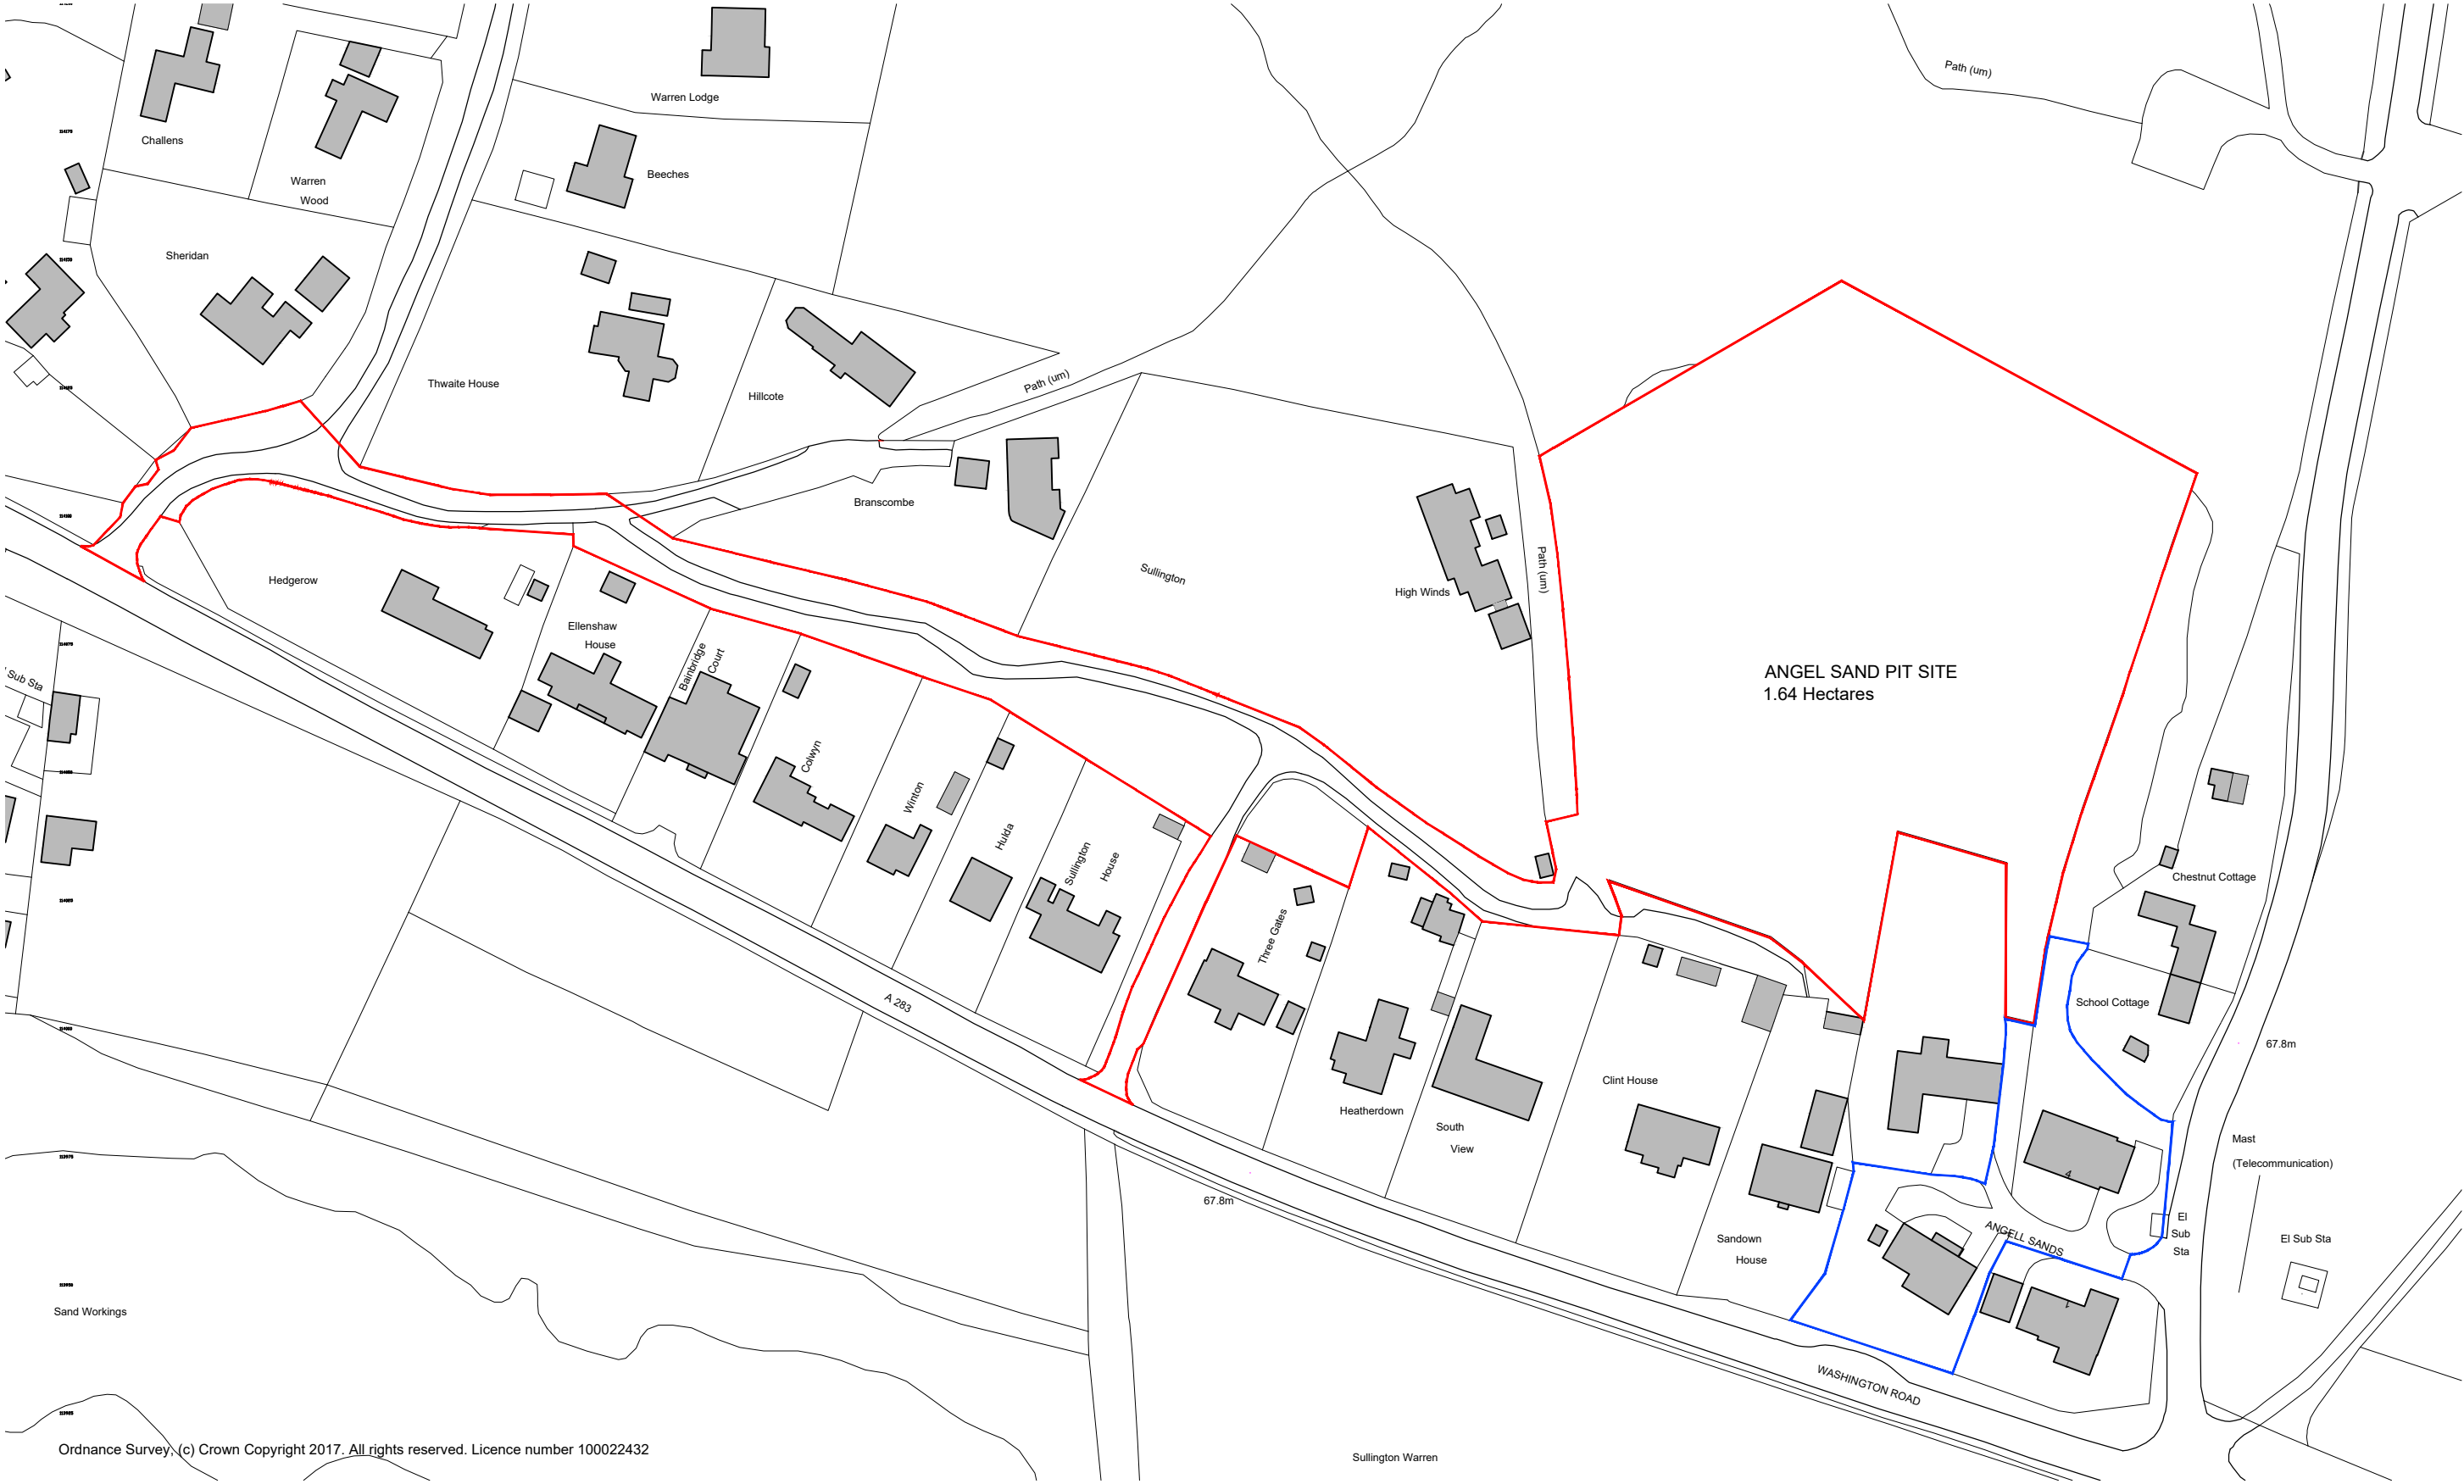

Ordnance Survey, (c) Crown Copyright 2017. All rights reserved. Licence number 100022432

LOCATION PLAN

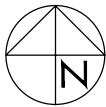

Sullington Warren

Client's Name	MIBRI Limited
Job Title	Angel Sandpit

Drawing Title	Location plan
Scale	1:1250 @ A3

Drawn	Checked	Date
EM	MN	18.12.17
Job No	Drawing No	Rev
6545	001	P2
Status	APPROVAL	

P2	16.06.20	BLUE LINE ADDED	JT	MG
P1	26.07.18	ISSUED FOR PLANNING	EM	MG
Rev	Date	Revision Details	Dr	Ch
London: 76 Great Suffolk Street London, SE1 0BL T 0207 928 2773 E london@ecearchitecture.com Sussex: Brooklyn Chambers, 11 Goring Road Worthing, West Sussex, BN12 4AP T 01903 248777 E sussex@ecearchitecture.com Bristol: Westworks, Colston Tower Colston Street, Bristol, BS1 4XE T 0117 214 1101 E bristol@ecwestworks.com www.ecearchitecture.com				