
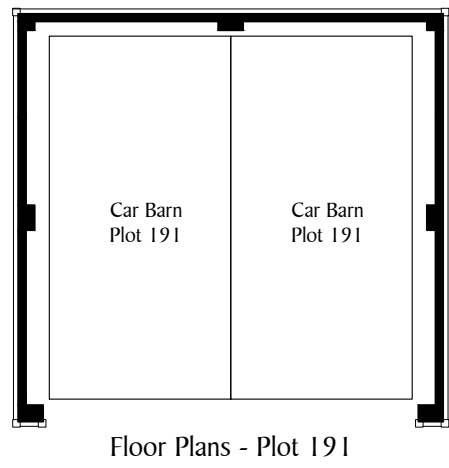


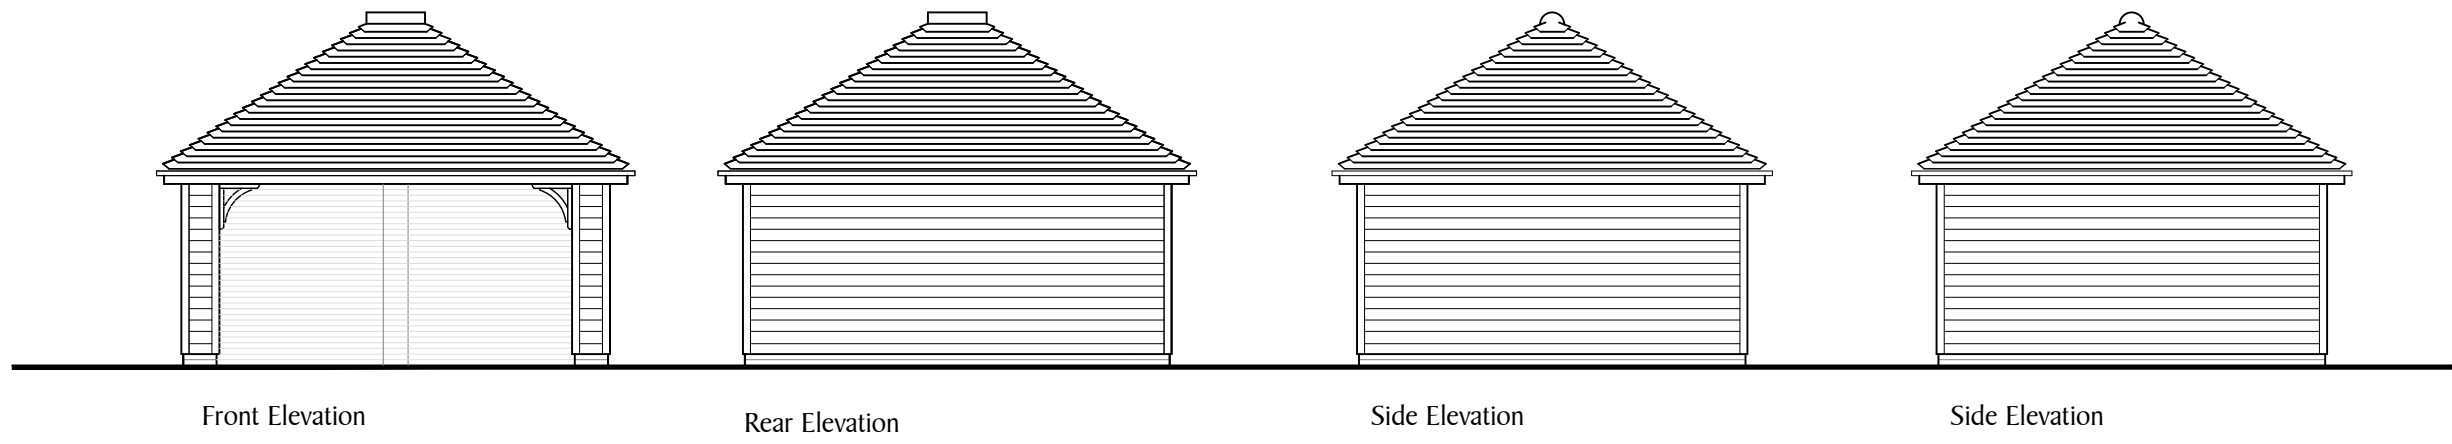

SCALE 1:100@A3			REV			DATE			REVISION			REV			DATE			REVISION			DEVELOPMENT			DRAWING TITLE		
01m2m3m4m			P01			28.06.24			First Issue												PHASE 5 WORTHING ROAD SOUTHWATER			GARAGES SHEET 9		
															DRAWN			DATE						DRG NO.		
															TJR			JUNE 2024						S830-INT-PS-XX-DR-K-005-305-009		

Berkeley
Designed for life

Berkeley Homes (Southern) Limited

Berkeley House, Bay Tree Avenue

Leatherhead

Surrey, KT22 7UE

Tel: (01372) 370400