

9229

PROW

9688

Woodland House



Pond

SHAW'S LANE

SHAW'S LANE

Southwater House

Holy Inno Church
The Vicarage

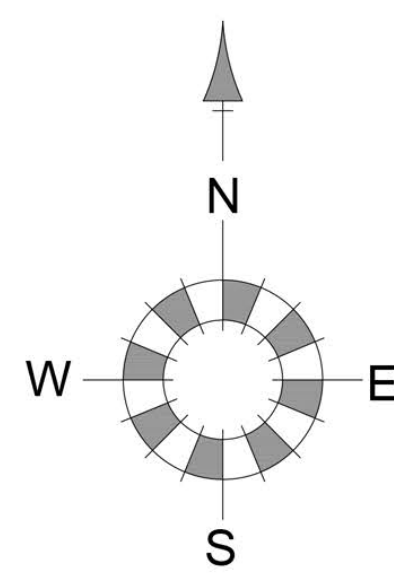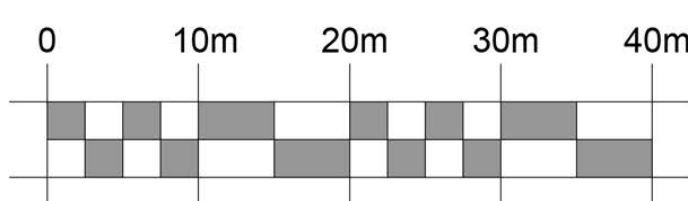

- D 28/06/24 Layout updated with new mix for planning.
C 13/07/20 Position of Plots 3 & 7 slightly re-adjusted & access road between these plots revised to allow more tree planting. Additional footpaths added in front of Plots 25 & 68 linking to the PROW.
B 05/06/20 Parking/house types adjusted on Plots 8, 15-16, 34-35, 43-44, 53-55 & 71.
A 14/05/20 House type on Plot 62 revised.

DEVELOPER
PHASE 5
SOUTHWATER
WEST SUSSEX

DRAWING TITLE
SITE LAYOUT

Berkeley
Designed for life

Berkeley Homes (Southern) Limited
Berkeley House, Bay Tree Avenue
Leatherhead
Surrey, KT22 7UE
Tel: (01372) 370400

REF	DATE	REVISION
1	MAY 2020	SCALE: 1:500@A0
S835/SL/001		D