




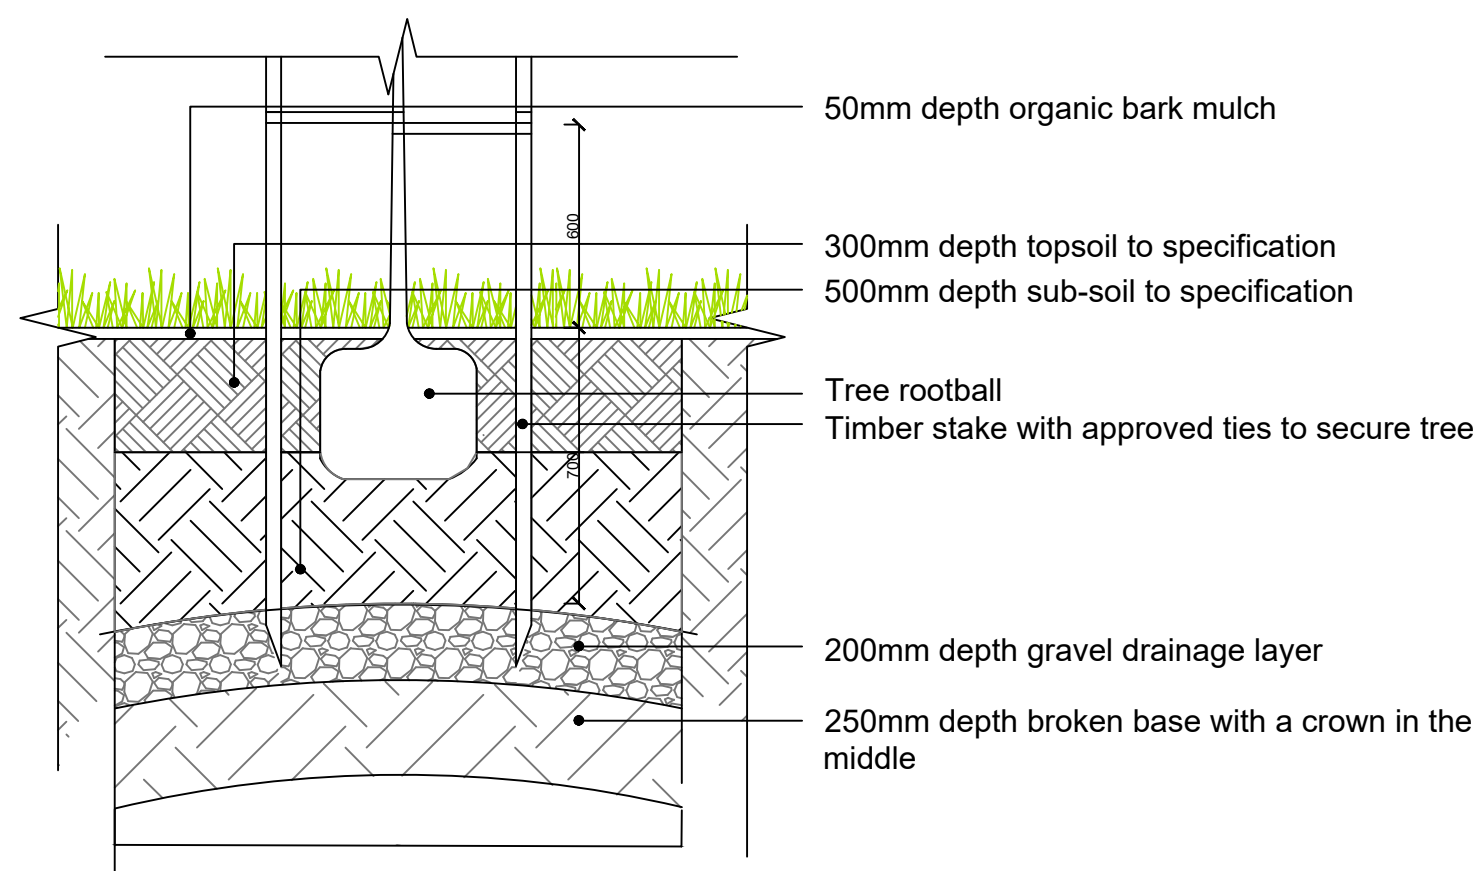


Detail 1 - indicative standard and extra heavy standard tree pit in soft landscape
Scale 1:20 @ A2

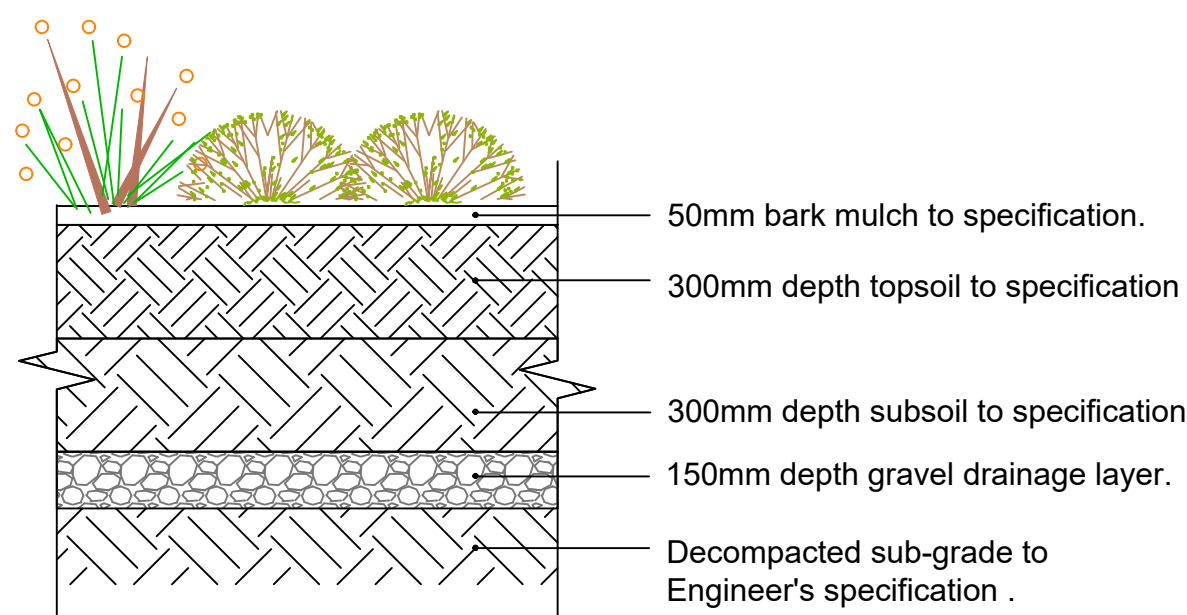

Detail 3 - Shrub planting
Scale 1:20 @ A2

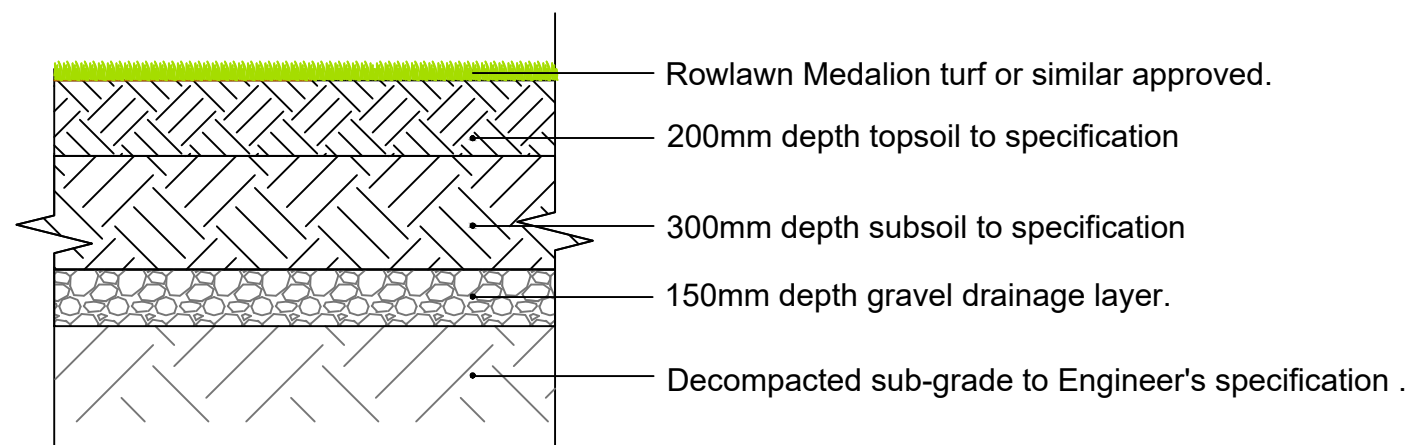


Detail 4 - turf
Scale 1:20 @ A2

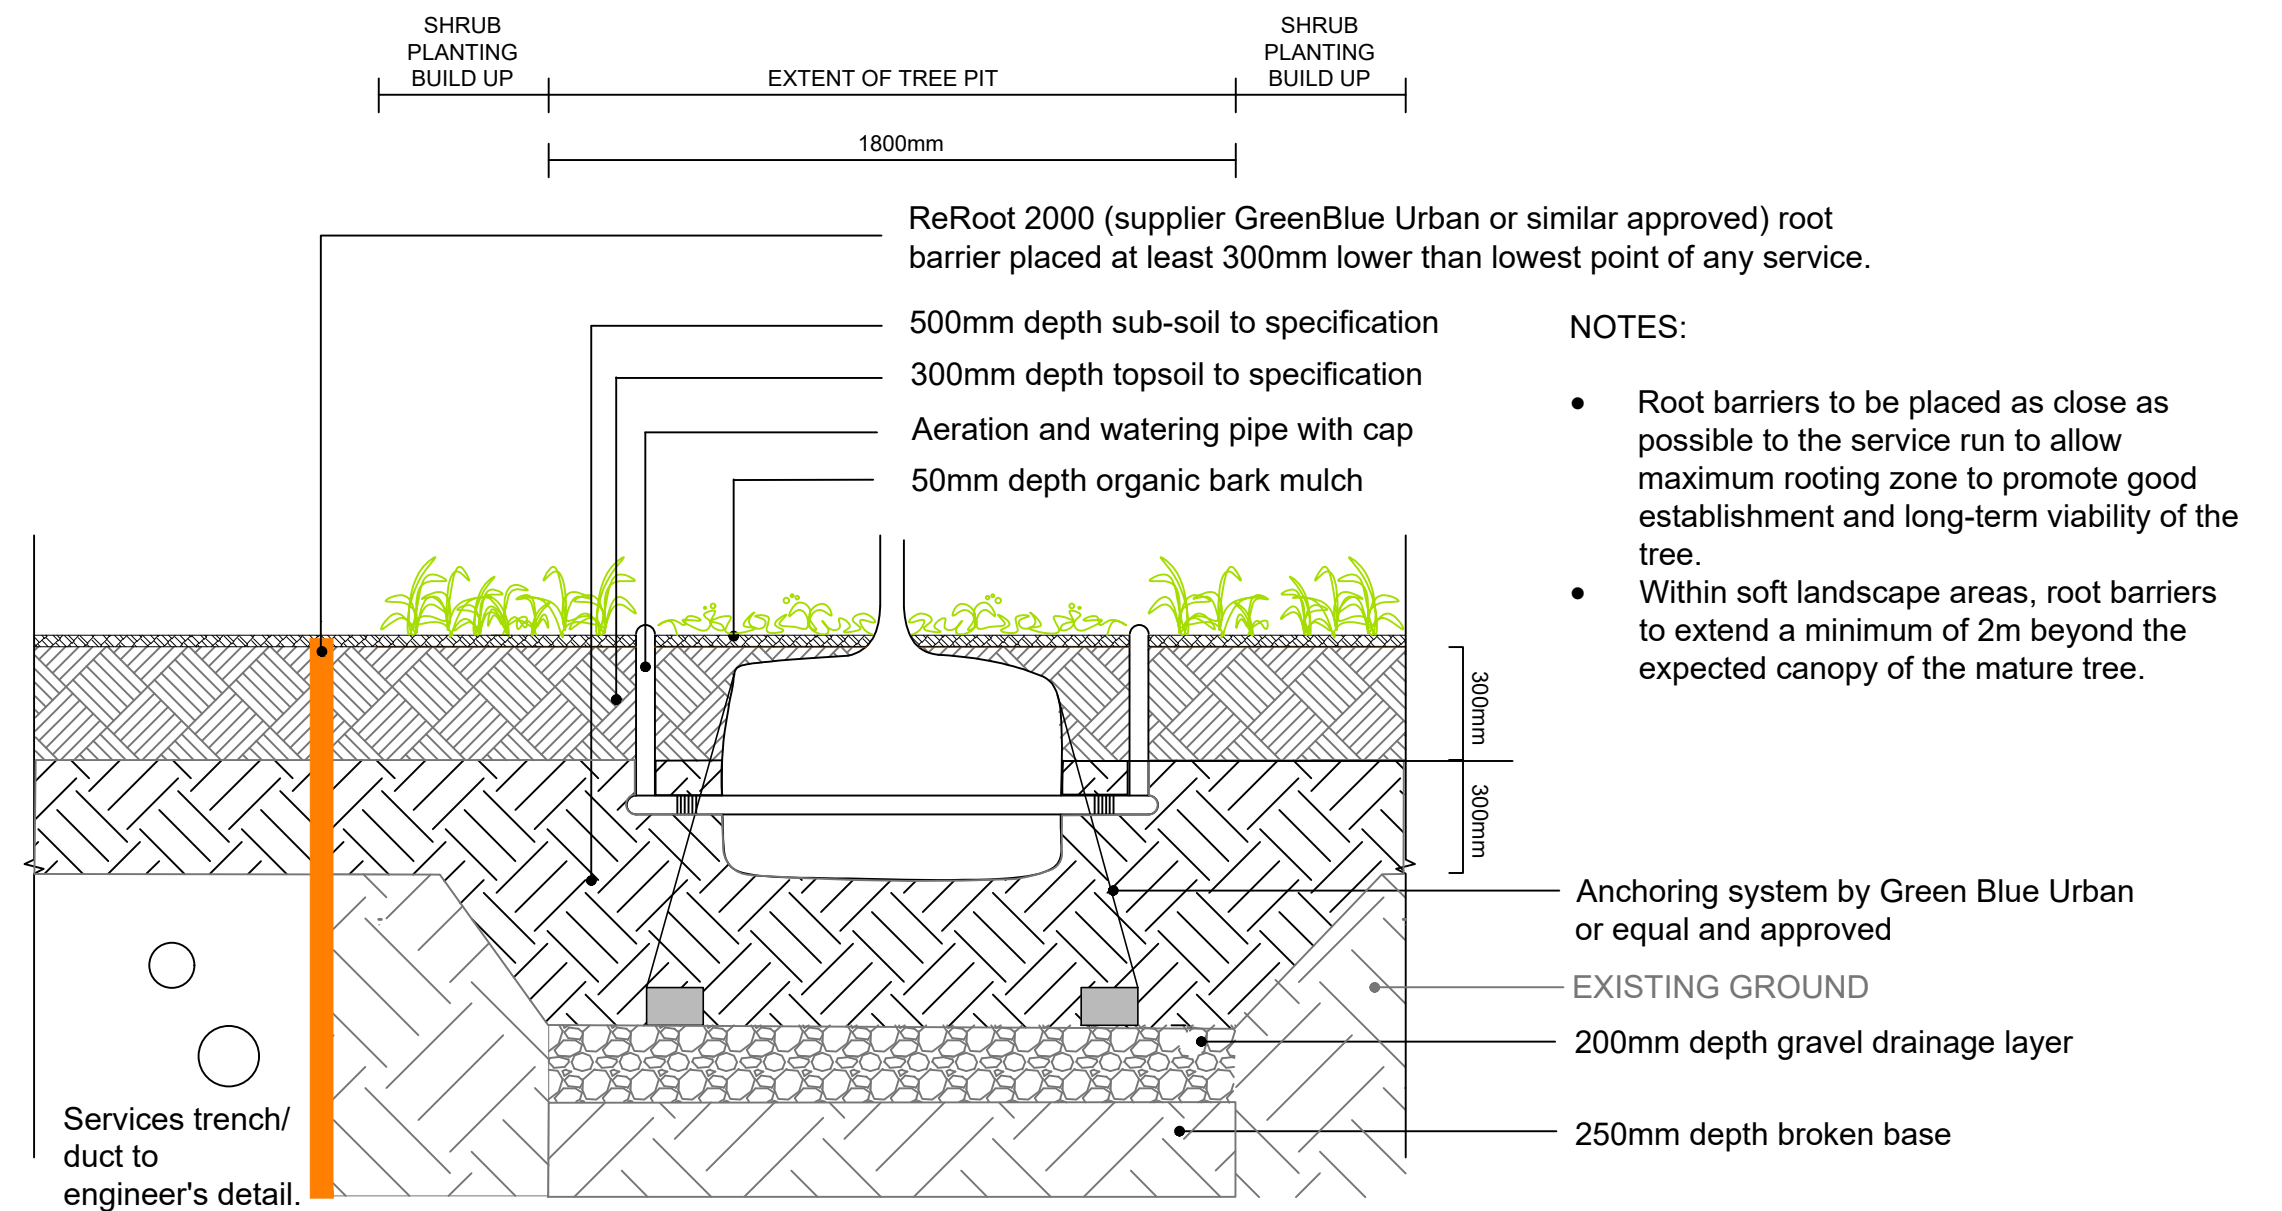

Detail 2 - rootballed tree with underground guying and root barrier .
Scale 1:20 @ A2

Notes.

- Example shows option of underground guying, if applicable for residential streetscene locations.
- Do not use underground guying system for bare root trees.
- Rootbarriers to be installed for all tree locations where required due to proximity of services.

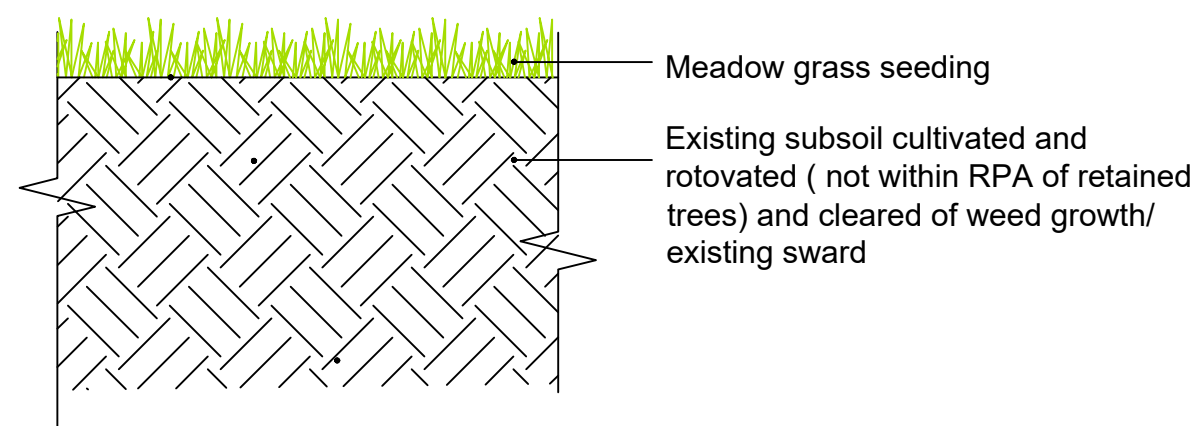

Detail 5 - meadow grass seeding
Scale 1:20 @ A2

Revisions:

Rev:	Date:	Description:
P00	20.06.24	First issue.
P01	25.06.24	Second issue.

Charnwood Landscape Design Limited

Quatro House □ Lyon Way □ Frimley Road □ Camberley □ Surrey □ GU16 7ER
Tel : 01433 631960 Email : info@cldl.co.uk

Job	Scale	Date
PHASE 5 - SOUTHWATER, WEST SUSSEX	1:200 @ A1	June 2024
Drawing Name	Dwg nō.	Rev.
TYPICAL SOFT DETAILS	CLDL-2434-05-02.01	P01