
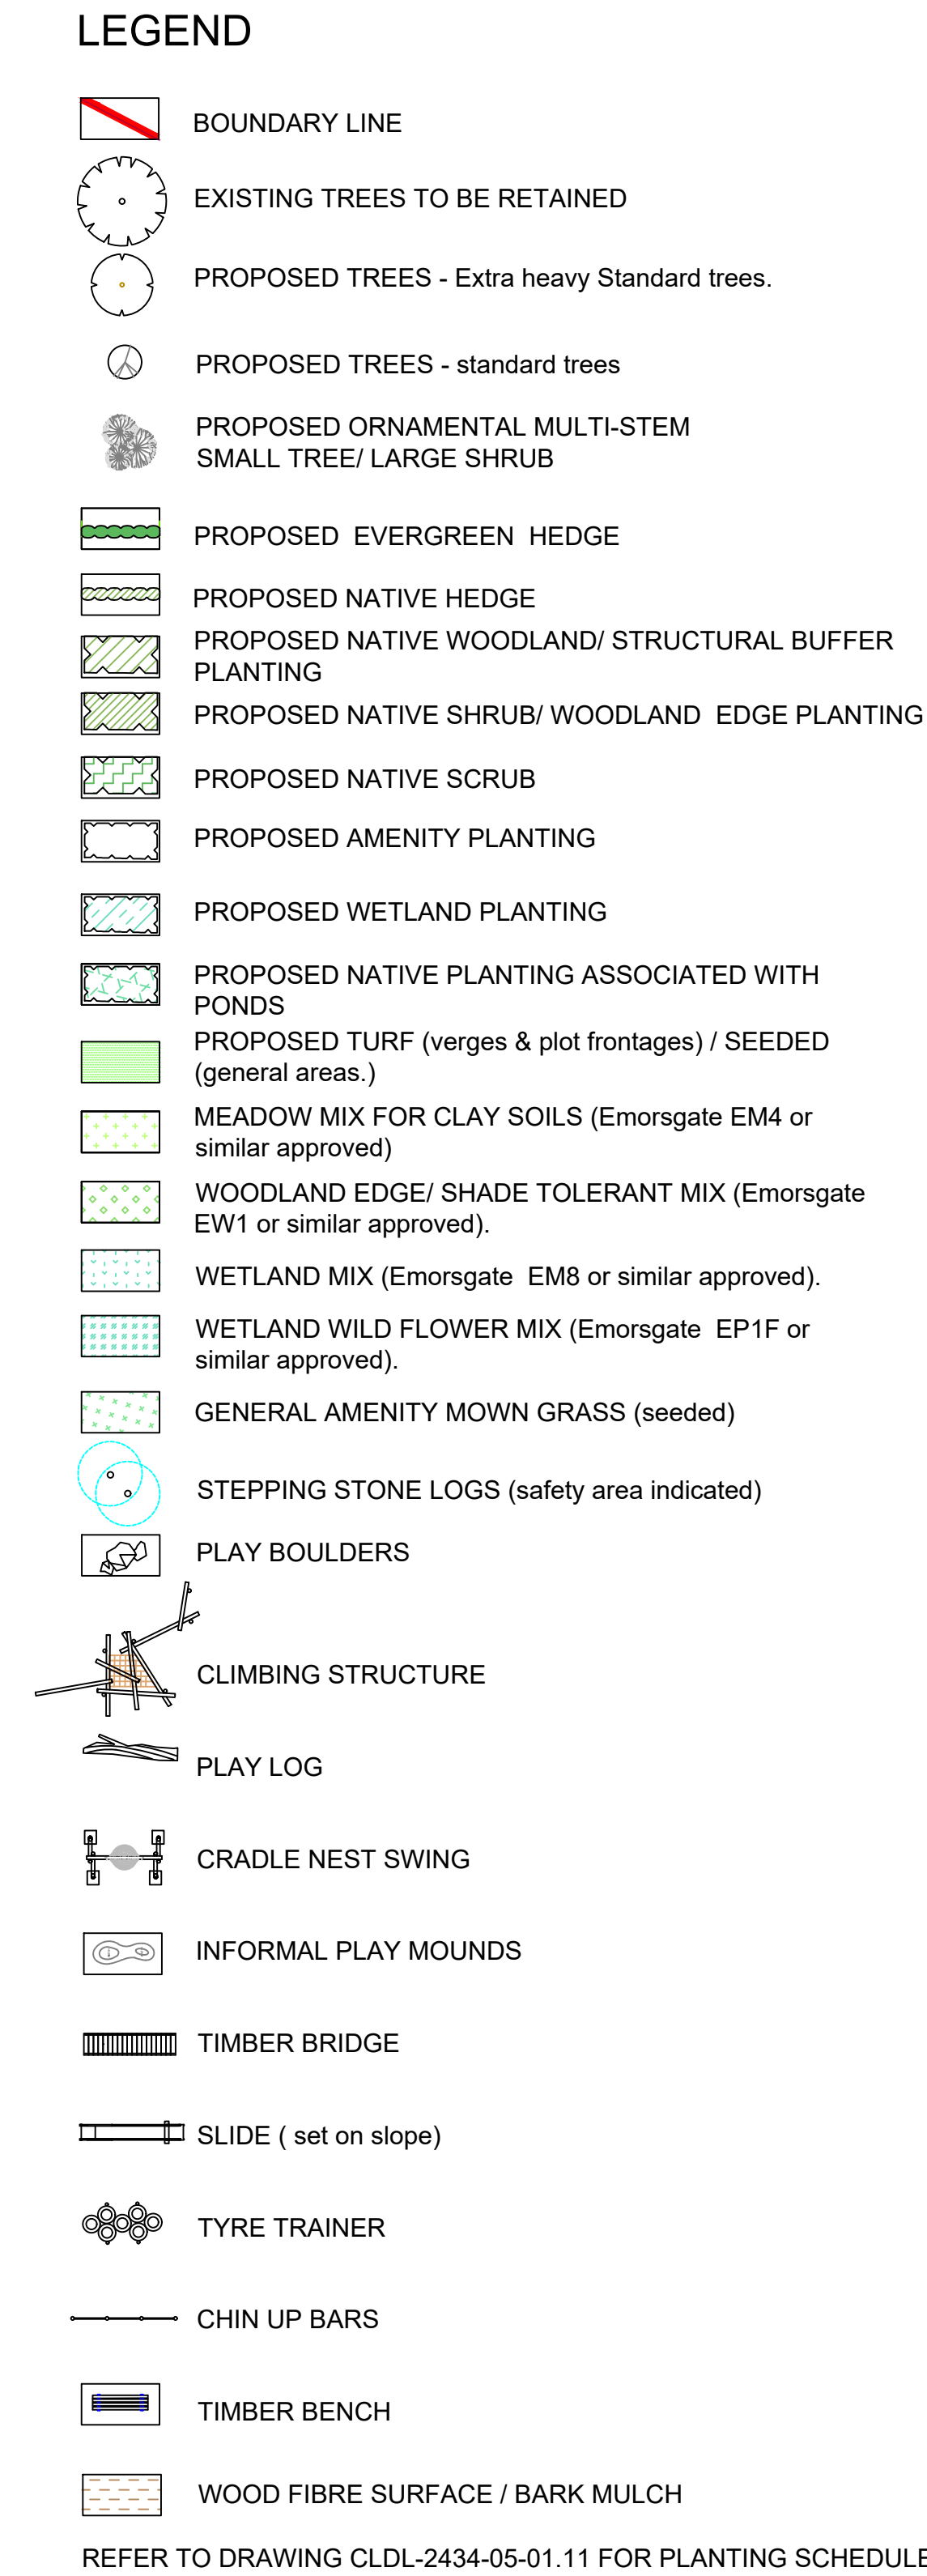


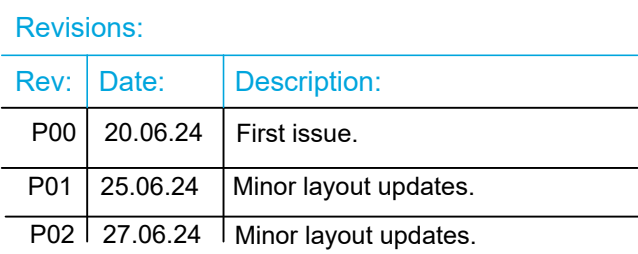

REFER TO DRAWING CLDL-2434-05-01.11 FOR PLANTING SCHEDULE

Charnwood Landscape Design Limited
Quatro House □ Lyon Way □ Frimley Road □ Camberley □ Surrey □ GU16 7ER
Tel : 01433 631960 Email : info@clld.co.uk

Job	Scale	Date
PHASE 5 - SOUTHWATER, WEST SUSSEX	1:200 @ A1	June 2024
Drawing Name	Dwg no.	Rev.
PLANTING PROPOSALS	CLDL-2434-05-01.08	P02