


CLDL-2434-05-01.06

EDEI

	BOUNDARY LINE
	EXISTING TREES TO BE RETAINED
	PROPOSED TREES - Extra heavy Standard trees.
	PROPOSED TREES - standard trees
	PROPOSED ORNAMENTAL MULTI-STEM SMALL TREE/ LARGE SHRUB
	PROPOSED EVERGREEN HEDGE
	PROPOSED NATIVE HEDGE
	PROPOSED NATIVE WOODLAND/ STRUCTURAL BUFFER PLANTING
	PROPOSED NATIVE SHRUB/ WOODLAND EDGE PLANTING
	PROPOSED NATIVE SCRUB
	PROPOSED AMENITY PLANTING
	PROPOSED WETLAND PLANTING
	PROPOSED NATIVE PLANTING ASSOCIATED WITH PONDS
	PROPOSED TURF (verges & plot frontages) / SEEDED (general areas.)
	MEADOW MIX FOR CLAY SOILS (Emorsgate EM4 or similar approved)
	WOODLAND EDGE/ SHADE TOLERANT MIX (Emorsgate EW1 or similar approved).
	WETLAND MIX (Emorsgate EM8 or similar approved).
	WETLAND WILD FLOWER MIX (Emorsgate EP1F or similar approved).
	GENERAL AMENITY MOWN GRASS (seeded)
	STEPPING STONE LOGS (safety area indicated)
	PLAY BOULDERS
	CLIMBING STRUCTURE
	PLAY LOG
	CRADLE NEST SWING
	INFORMAL PLAY MOUNDS
	TIMBER BRIDGE
	SLIDE (set on slope)
	TYRE TRAINER
	CHIN UP BARS
	TIMBER BENCH
	WOOD FIBRE SURFACE / BARK MULCH

REFER TO DRAWING CLDL-2434-05-01.11 FOR PLANTING SCHEDULE

KEY DIAGRAM

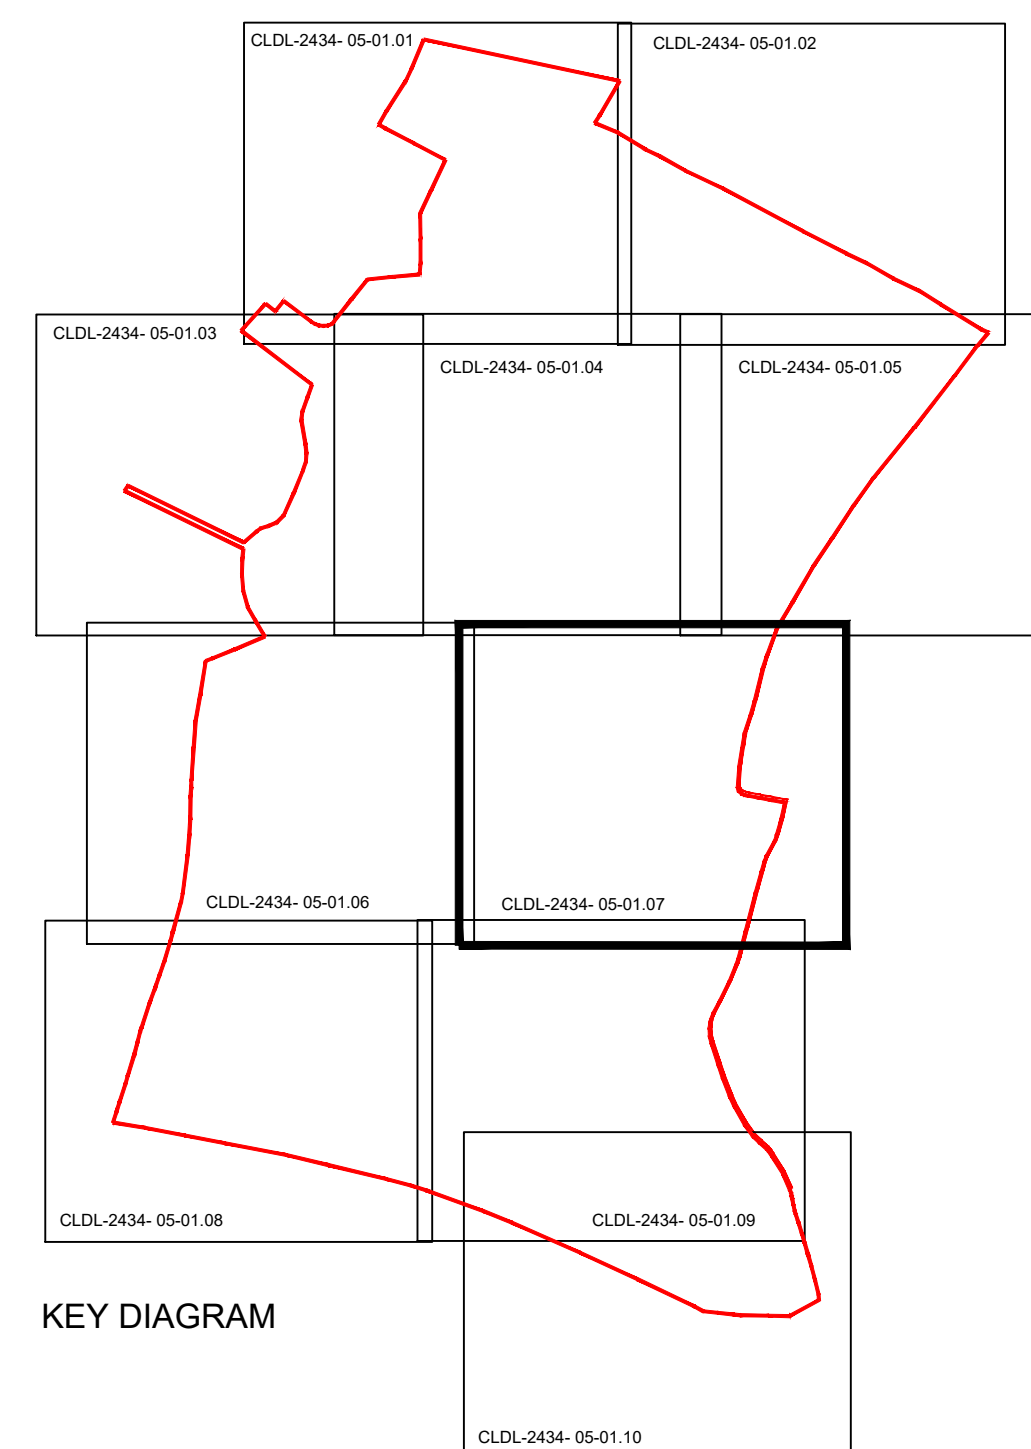

Quatro House □ Lyon Way □ Frimley Road □ Camberley □ Surrey □ GU16 7ER
Tel: 01433 631960 Email: info@cld.co.uk

PHASE 5 - SOUTHWATER, WEST SUSSEX		Scale 1:200 @ A1	Date June 2024
Drawing Name	Dwg no.	Rev.	
PLANTING PROPOSALS	CLDL-2434-05-01.07	P02	