


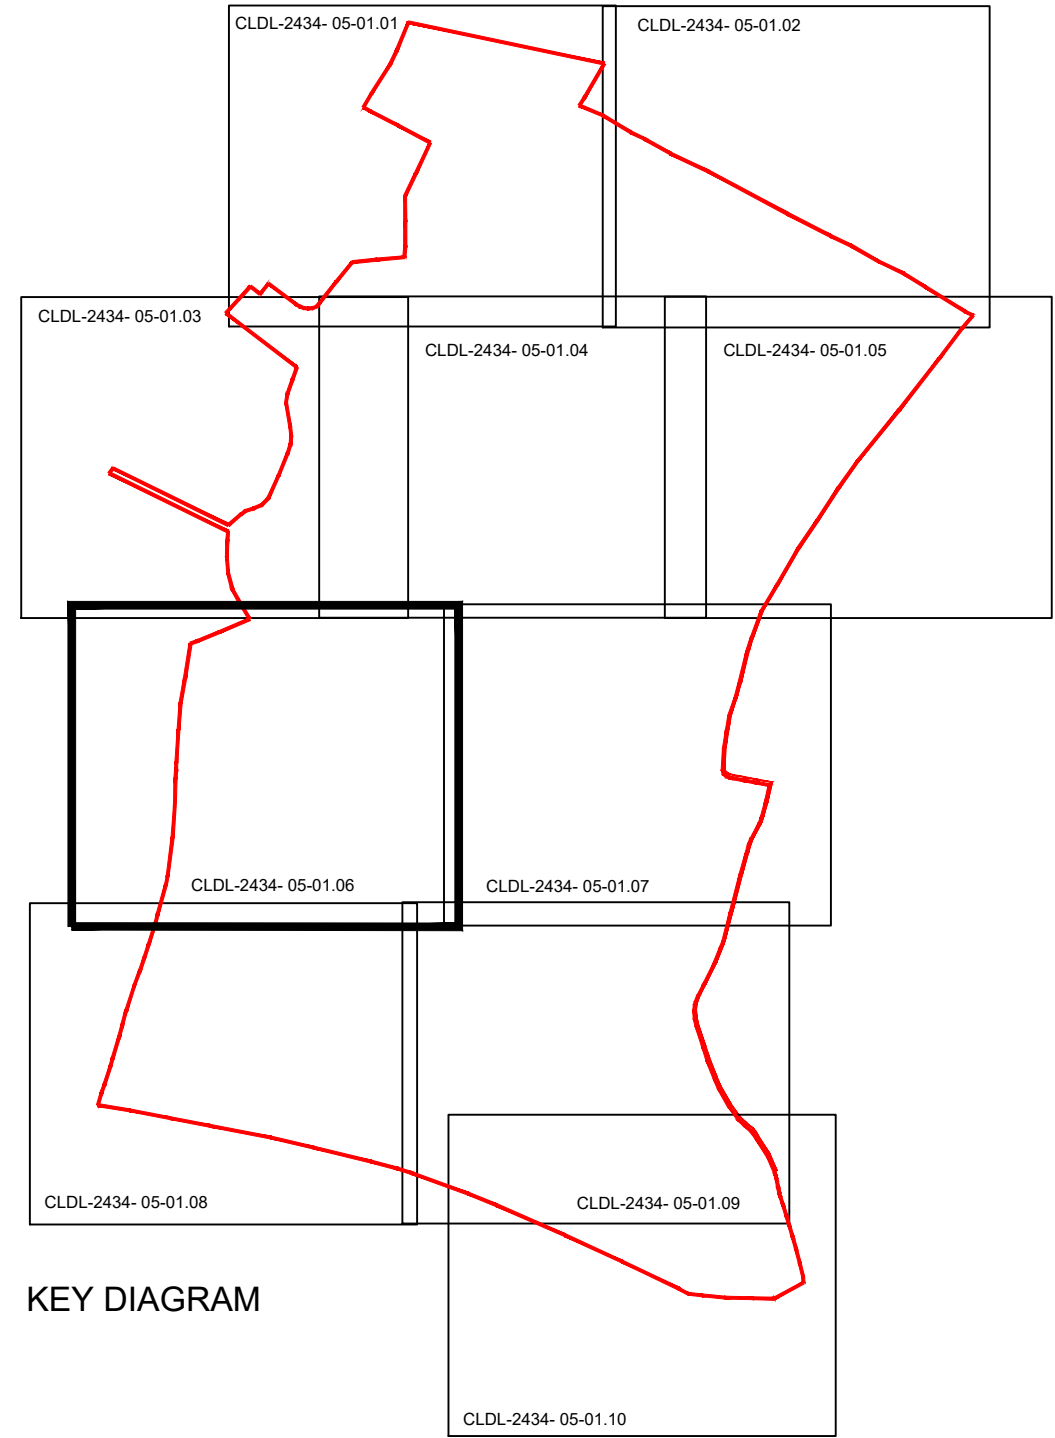

Revisions:		
Rev:	Date:	Description:
P00	20.06.24	First issue.
P01	25.06.24	Minor layout updates.
P02	27.06.24	Minor layout updates.

CLDL-2434-05-01.08

CLDL-2434-05-01.03

CLDL-2434-05-01.07

LEGEND

- BOUNDARY LINE
- EXISTING TREES TO BE RETAINED
- PROPOSED TREES - Extra heavy Standard trees.
- PROPOSED TREES - standard trees
- PROPOSED ORNAMENTAL MULTI-STEM SMALL TREE/ LARGE SHRUB
- PROPOSED EVERGREEN HEDGE
- PROPOSED NATIVE HEDGE
- PROPOSED NATIVE WOODLAND/ STRUCTURAL BUFFER PLANTING
- PROPOSED NATIVE SHRUB/ WOODLAND EDGE PLANTING
- PROPOSED NATIVE SCRUB
- PROPOSED AMENITY PLANTING
- PROPOSED WETLAND PLANTING
- PROPOSED NATIVE PLANTING ASSOCIATED WITH PONDS
- PROPOSED TURF (verges & plot frontages) / SEEDED (general areas.)
- MEADOW MIX FOR CLAY SOILS (Emorsgate EM4 or similar approved)
- WOODLAND EDGE/ SHADE TOLERANT MIX (Emorsgate EW1 or similar approved).
- WETLAND MIX (Emorsgate EM8 or similar approved).
- WETLAND WILD FLOWER MIX (Emorsgate EP1F or similar approved).
- GENERAL AMENITY MOWN GRASS (seeded)
- STEPPING STONE LOGS (safety area indicated)
- PLAY BOULDERS
- CLIMBING STRUCTURE
- PLAY LOG
- CRADLE NEST SWING
- INFORMAL PLAY MOUNDS
- TIMBER BRIDGE
- SLIDE (set on slope)
- TYRE TRAINER
- CHIN UP BARS
- TIMBER BENCH
- WOOD FIBRE SURFACE / BARK MULCH

REFER TO DRAWING CLDL-2434-05-01.11 FOR PLANTING SCHEDULE

Charnwood Landscape Design Limited

Quatro House □ Lyon Way □ Frimley Road □ Camberley □ Surrey □ GU16 7ER
Tel : 01433 631960 Email : info@clld.co.uk

Job	Scale	Date
PHASE 5 - SOUTHWATER, WEST SUSSEX	1:200 @ A1	June 2024
Drawing Name	Dwg no.	Rev.
PLANTING PROPOSALS	CLDL-2434-05-01.06	P02