


CLDL-2434-05-01.01

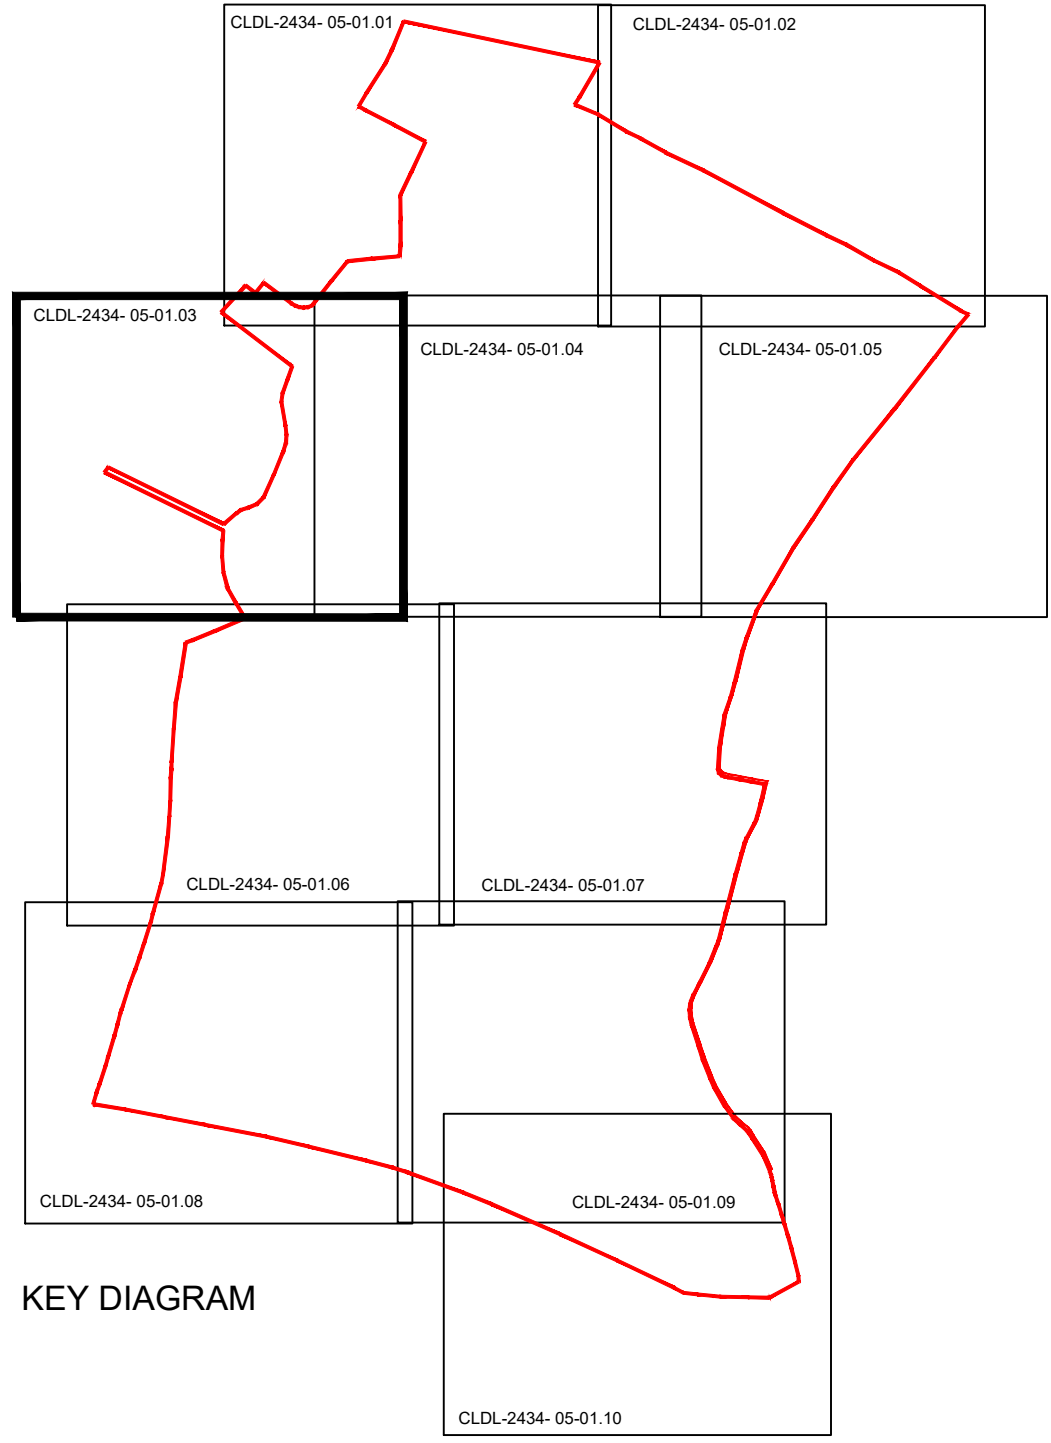

KEY DIAGRAM

Revisions:		
Rev.	Date:	Description:
P00	20.06.24	First issue.
P01	25.06.24	Minor layout updates.
P02	27.06.24	Minor layout updates.

22 No. Ac
33 No. Cav
33 No. Cr mo
11 No. L a
11 No. L yu
22 No. PYR COM
22 No. ROSAR
22 No. Rca
22 No. SAMNI
22 No. V op

22 No. BRASU
13 No. CAP
36 No. L an 'H'
22 No. PBE
36 No. ROSOFTB
55 No. Ses aut
22 No. Vd
22 No. Vt
55 No. VINMIBOV

10 No. BRASU
6 No. CAP
17 No. L an 'H'
10 No. PBE
17 No. ROSOFTB
26 No. Ses aut
10 No. Vd
10 No. Vt
26 No. VINMIBOV

35 No. C be
1 No. Be E
17 No. BERSI
17 No. ERYBM
8 No. EPE
8 No. PITTON
13 No. RKe
5 No. HEBGG
5 No. NANDOF
5 No. RKe
3 No. Vd
53 No. C be

6 No. Il cre
16 No. BERSI
4 No. CAP
9 No. NANDOF
6 No. PITTON
9 No. RKe
6 No. Vd

19 No. BERSI
15 No. NANDOF
15 No. RKe
9 No. S JRu
9 No. Vd

7 No. BERSI
5 No. NANDOF
5 No. RKe
3 No. S JRu
3 No. Vd

9 No. BERSI
7 No. NANDOF
7 No. RKe
4 No. S JRu
4 No. Vd

15 No. BERSI
5 No. Cc
10 No. H 'M W'
8 No. HEUMIPP
7 No. PITTON
12 No. RKe
7 No. Vd

23 No. BERSI
10 No. CAB
7 No. EAB
11 No. H 'M W'
6 No. HeuGS
11 No. PITTON
18 No. RKe
11 No. Vd
10 No. VIBTI

9 No. BERSI
6 No. ERYBM
6 No. H 'M W'
3 No. HeuGS
4 No. PITTON
7 No. RKe
4 No. Vd

11 No. BERSI
5 No. EPE
5 No. PITTON
9 No. RKe

10 No. BERSI
6 No. ERYBM
6 No. H 'M W'
3 No. HeuGS
5 No. PITTON
8 No. RKe
5 No. Vd

11 No. BERSI
5 No. EPE
5 No. PITTON
9 No. RKe

10 No. AJUGIAA
4 No. AI
10 No. BERSI
8 No. BLESP
8 No. HELNI
7 No. SAHU
7 No. S JRu
10 No. Vd

30 No. AI
50 No. BERSI
22 No. CHOTE
15 No. Ee
50 No. LIRMU
40 No. POLMU
38 No. Vd
38 No. Vt

12 No. BERSI
7 No. NANDOF
4 No. PITTON
7 No. RKe
4 No. Vd

41 No. PI

19 No. ILECR

24 No. ILEC

1 No. BERSI

CLDL-2434-05-01.05

CLDL-2434-05-01.04

LEGEND

- BOUNDARY LINE
- EXISTING TREES TO BE RETAINED
- PROPOSED TREES - Extra heavy Standard trees.
- PROPOSED TREES - standard trees
- PROPOSED ORNAMENTAL MULTI-STEM SMALL TREE/ LARGE SHRUB
- PROPOSED EVERGREEN HEDGE
- PROPOSED NATIVE HEDGE
- PROPOSED NATIVE WOODLAND/ STRUCTURAL BUFFER PLANTING
- PROPOSED NATIVE SHRUB/ WOODLAND EDGE PLANTING
- PROPOSED NATIVE SCRUB
- PROPOSED AMENITY PLANTING
- PROPOSED WETLAND PLANTING
- PROPOSED NATIVE PLANTING ASSOCIATED WITH PONDS
- PROPOSED TURF (verges & plot frontages) / SEEDED (general areas.)
- MEADOW MIX FOR CLAY SOILS (Emorsgate EM4 or similar approved)
- WOODLAND EDGE/ SHADE TOLERANT MIX (Emorsgate EW1 or similar approved).
- WETLAND MIX (Emorsgate EM8 or similar approved).
- WETLAND WILD FLOWER MIX (Emorsgate EP1F or similar approved).
- GENERAL AMENITY MOWN GRASS (seeded)
- STEPPING STONE LOGS (safety area indicated)
- PLAY BOULDERS
- CLIMBING STRUCTURE
- PLAY LOG
- CRADLE NEST SWING
- INFORMAL PLAY MOUNDS
- TIMBER BRIDGE
- SLIDE (set on slope)
- TYRE TRAINER
- CHIN UP BARS
- TIMBER BENCH
- WOOD FIBRE SURFACE / BARK MULCH

REFER TO DRAWING CLDL-2434-05-01.11 FOR PLANTING SCHEDULE

Charnwood Landscape Design Limited

Quatro House □ Lyon Way □ Frimley Road □ Camberley □ Surrey □ GU16 7ER
Tel : 01433 631960 Email : info@cdl.co.uk

Job	Scale	Date
PHASE 5 - SOUTHWATER, WEST SUSSEX	1:200 @ A1	June 2024
Drawing Name	Dwg no.	Rev.
PLANTING PROPOSALS	CLDL-2434-05-01.03	P02