EXISTING

REAR ELEVATION

NW FACING

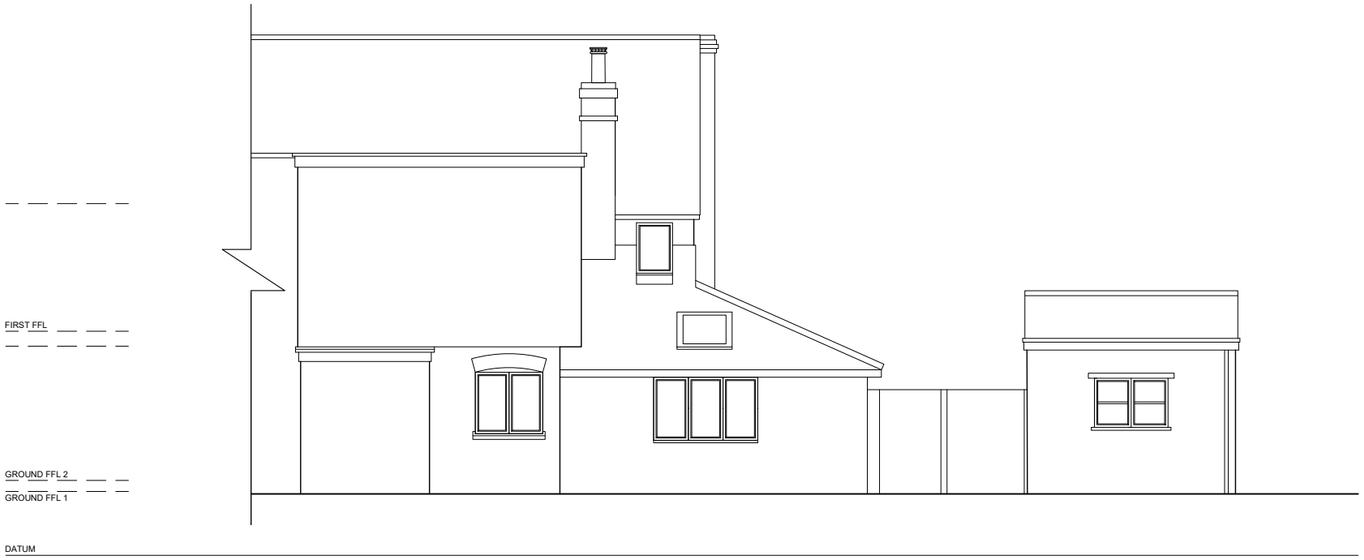

0 1M 2M 4M

1:100

PROPOSED

REAR ELEVATION

NW FACING



-

Rev.	Date	Details

Project:
The Old Shop
Church Street
Rudgwick

Content:
P L A N N I N G
Proposed & Existing
Rear Elevation

North:

Drawn By: SAR Date: 22.01.24

Scale: 1:100@A3 Rev: B

Notes:

Figured dimensions to be used in preference to scaled.
The Contractor is to check all site dimensions and setting-out and obtain the Architect's instructions in respect of any discrepancy revealed before work is put in hand.
Description or illustration of proprietary systems or products is not to be taken as licence in respect of patents or copyright involved or royalties due.
All rights in drawing and design are reserved to the Architect.
Copyright; not to be reproduced without the Architect's permission.
Subject to survey

MINNIEDALE PROJECTS

t | 01403 541925
w | minniedaleprojects.com
e | info@minniedaleprojects.com
© Minniedale Projects 2024

CS/R/24/PL/L22B