
CDM 2015 Health & Safety Information

This information relates only to 'Significant Hazards' identified on this drawing and is to be read in conjunction with the Designer's Risk Assessment Register.

Key:

1. Tarmac foot path
2. Dark block paving to new entrance canopy
3. Ballasted roof
4. Staff car park with planted hedge boarder (DC/24/1283) Section 73 - permitted)
5. Retained visitor car park
6. Bin and bike storage
7. Secondary entrance
8. Existing building re-roofed with upgraded insulation
9. Company signage
10. Flagpoles relocated to front entance

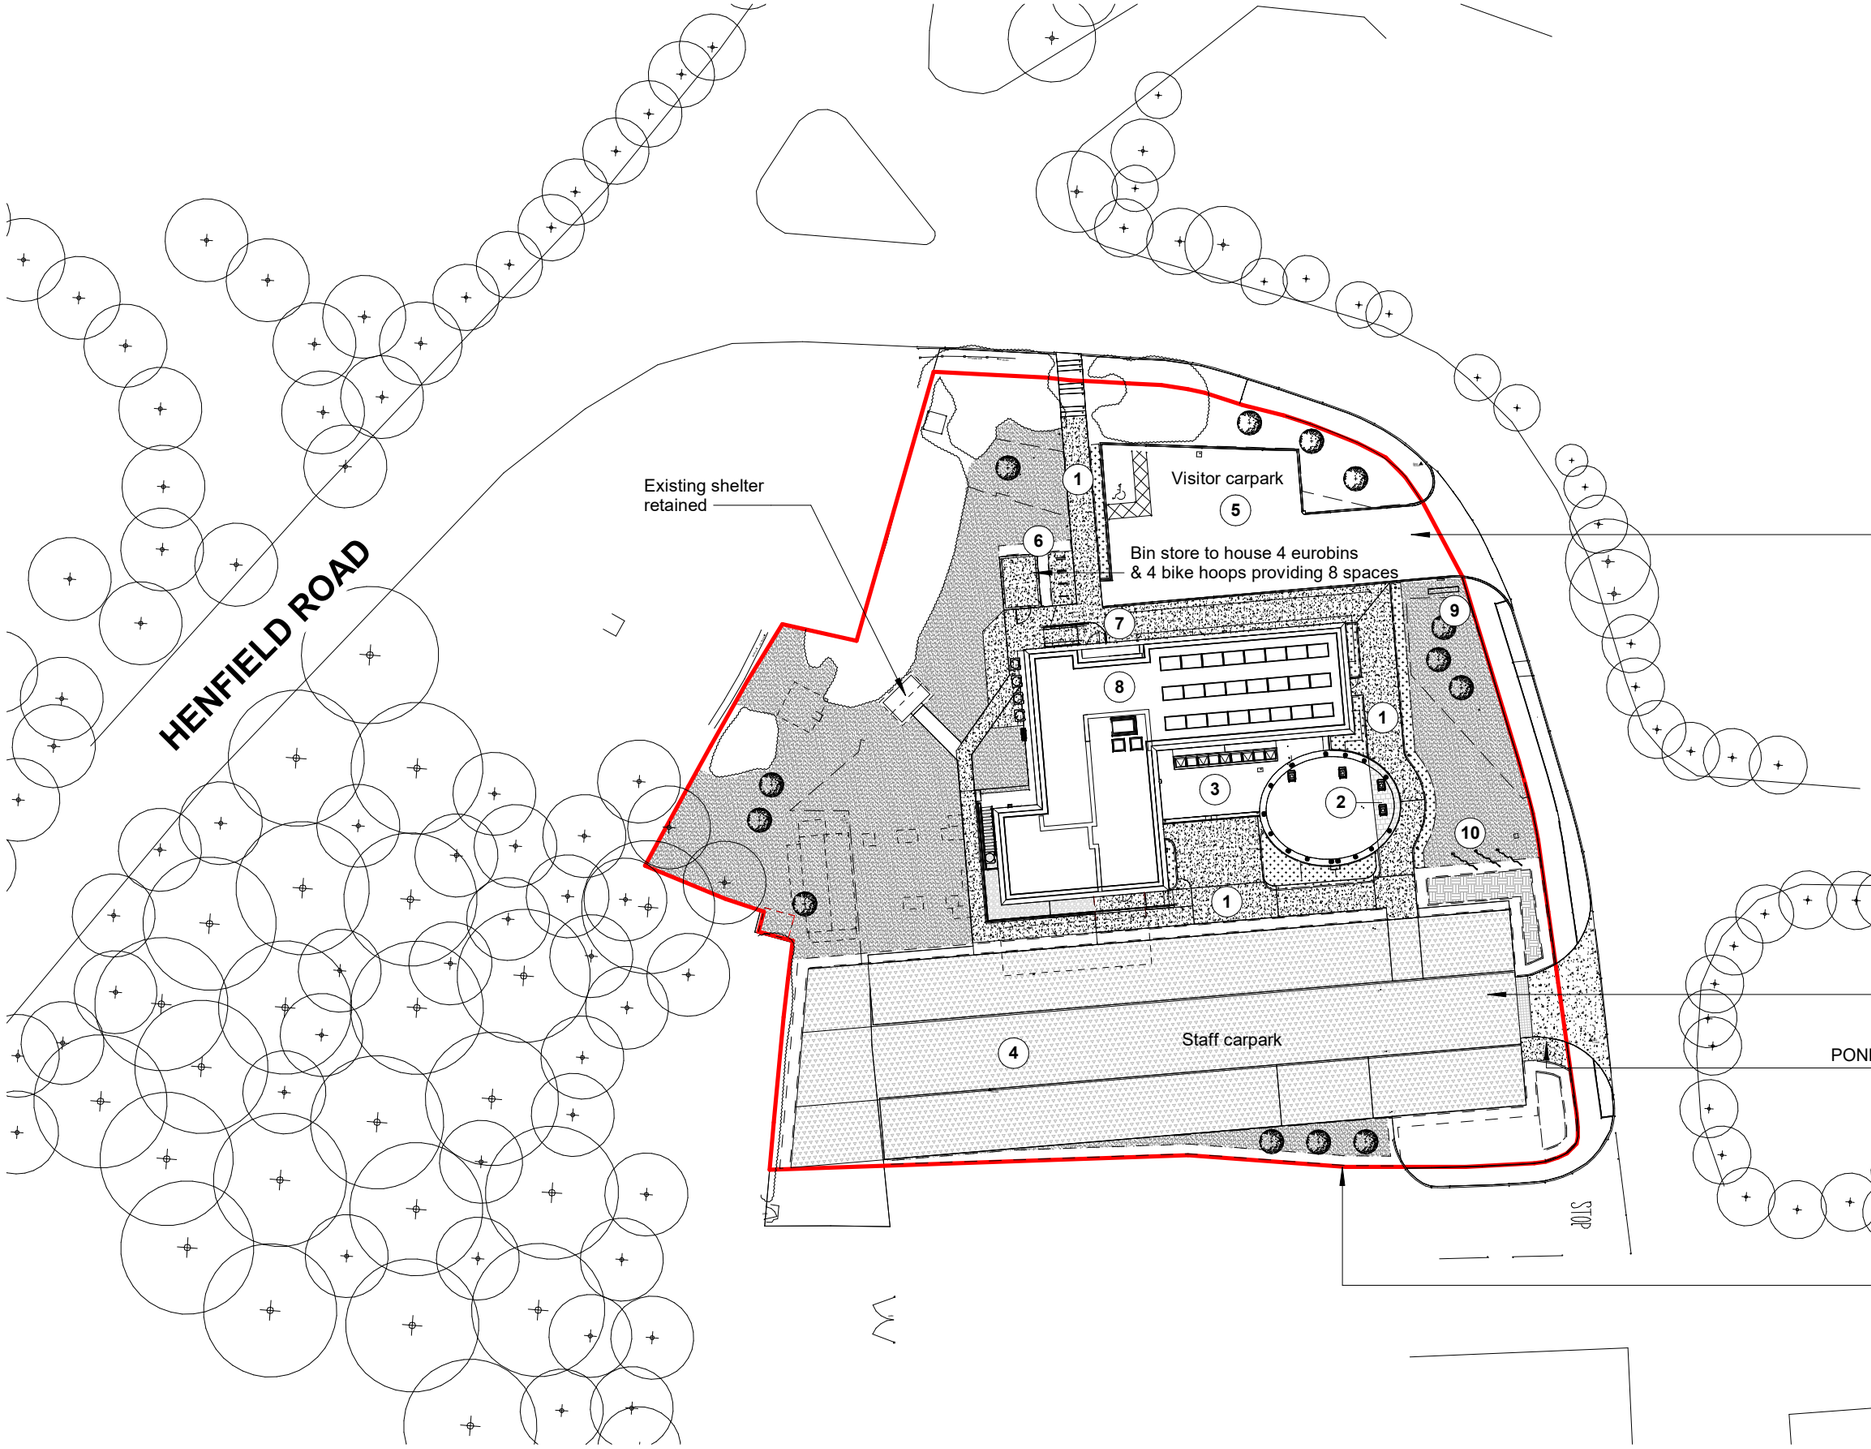

N

Job Title		
Bankside House		
Drawing Title		
Proposed Site Plan		
Scale		
1:500 @ A3		
metres 5 10 15 20 25		
Drawn	Checked	Date
NW	DM	02.11.23
Project	Drawing No	Rev
6270B	PL-A-0002	C
Status		
PLANNING		

Rev	Date	Revision Details	Dr	Ch
C	09.04.25	Non-material planning amendment	NY	NW
B	05.08.24	Tender Issue	JW	NW
A	06.11.23	Planning Issue	NW	DM

London: 76 Great Suffolk Street, London, SE1 0BL
T 020 7928 2773 E london@ecearchitecture.com
Sussex: 64-68 Brighton Road, Worthing, West Sussex, BN11 2EN
T 01903 248777 E sussex@ecearchitecture.com
Bristol: Westworks, Beacon Tower, Colston Street, Bristol, BS1 4XE
T: 0117 214 1101 E bristol@ecewestworks.com
ECE Architecture
www.ecearchitecture.com

CAD Plot Date: 4/9/2025 2:52:34 PM

© ECE Architecture Limited. No dimensions to be scaled from drawing except for the purposes of Planning Applications. The contractor should check all dimensions on site. It is the contractor's responsibility to ensure compliance with Building Regulations.