



SITE LOCATION
(Scale 1:50000)

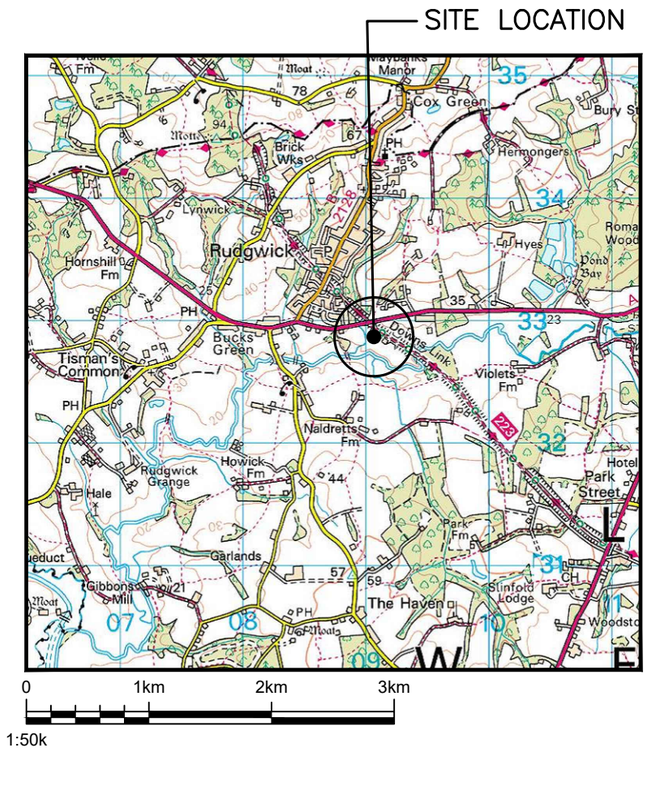

SITE PHOTOGRAPH

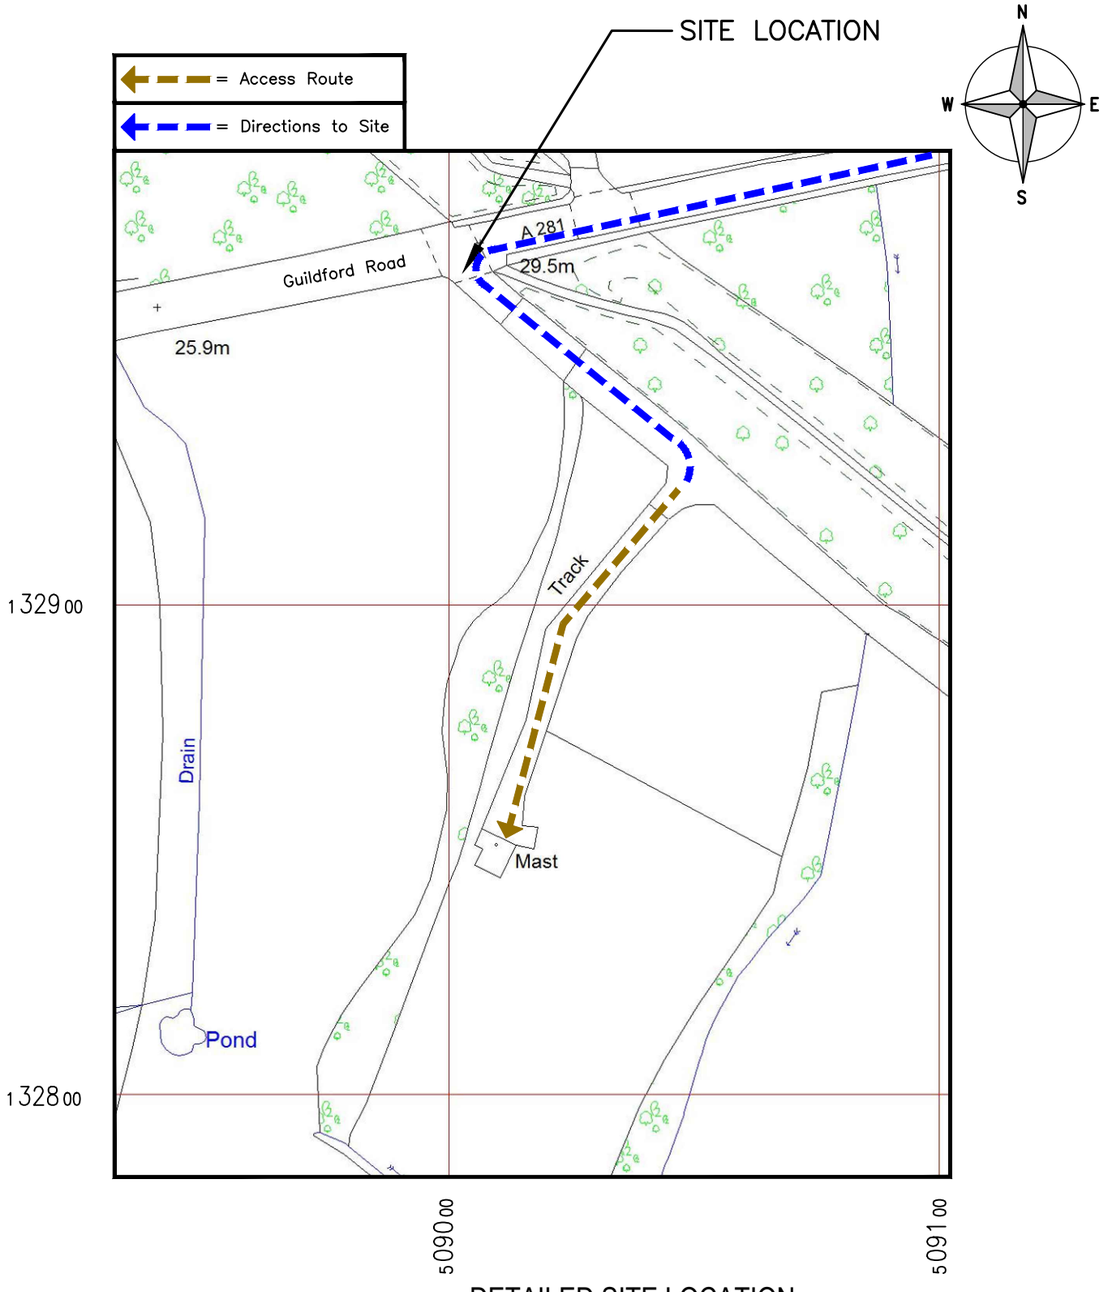

DETAILED SITE LOCATION
(Scale 1:1250)

0 25m 50m 75m
1:1250

Based upon Ordnance Survey map extract with the permission of the Controller of His Majesty's Stationery Office. Crown copyright. Licence No. AC0000813445

W3W COMPOUND
stand.incensed.hobbies

W3W START OF ACCESS TRACK
newsstand.character.statue

ALL DIMENSIONS ARE IN mm UNLESS NOTED OTHERWISE

N.G.R E: 509010 N: 132851

DIRECTIONS TO SITE:

EXIT M25 JUNCTION 9 (LEATHERHEAD) AND HEAD SOUTH ON A24 TOWARDS DORKING AND HORSHAM. AFTER SOUTH HOLMWOOD TAKE A29 SOUTH SIGNED TO BILLINGSHURST AND PULBOROUGH. AT ROUNDABOUT ON OUTSKIRTS OF HORSHAM WHERE A281 MEETS A29 TURN RIGHT AND TAKE A281 SIGNED TO GUILFORD. TRAVEL APPROXIMATELY 1.5 MILES AND LOOK FOR SITE ON LEFT HAND SIDE , AS START TO DROP DOWN HILL TOWARDS RUDGWICK. (IF YOU REACH RUDGWICK AND B2128 TURNING YOU'VE GONE TOO FAR) PARK AT FARM GATE ON LEFT HAND SIDE AND WALK TO SITE LOCATED NEXT TO THE TREES

REV				
1A	CONSTRUCTION ISSUE	MH	RN	30.10.25
REV	MODIFICATION	BY	CH	DATE

telent
Part of M Group

cornerstone

Cell Name		Opt.
RIVERSIDE FARM		–
Cell ID No		
CSID	VF	TEF
12696930	30141VF	–
Project No.	N/A	N/A
12273858	SWS_CST015	–

Site Address / Contact Details

RIVERSIDE FARM
GUILDFORD ROAD
RUDGWICK, NR HORSHAM
WEST SUSSEX
RH12 3HG


Drawing Title: SITE LOCATION MAPS

Purpose of issue: CONSTRUCTION — Dwg Rev: 1A

Drawing Number: 100

Surveyed By: SL — Original Sheet Size: A3 — Pack Issue: 1A

Drawn:	Date:	Checked:	Date:
MH	30/10/25	RN	30/10/25

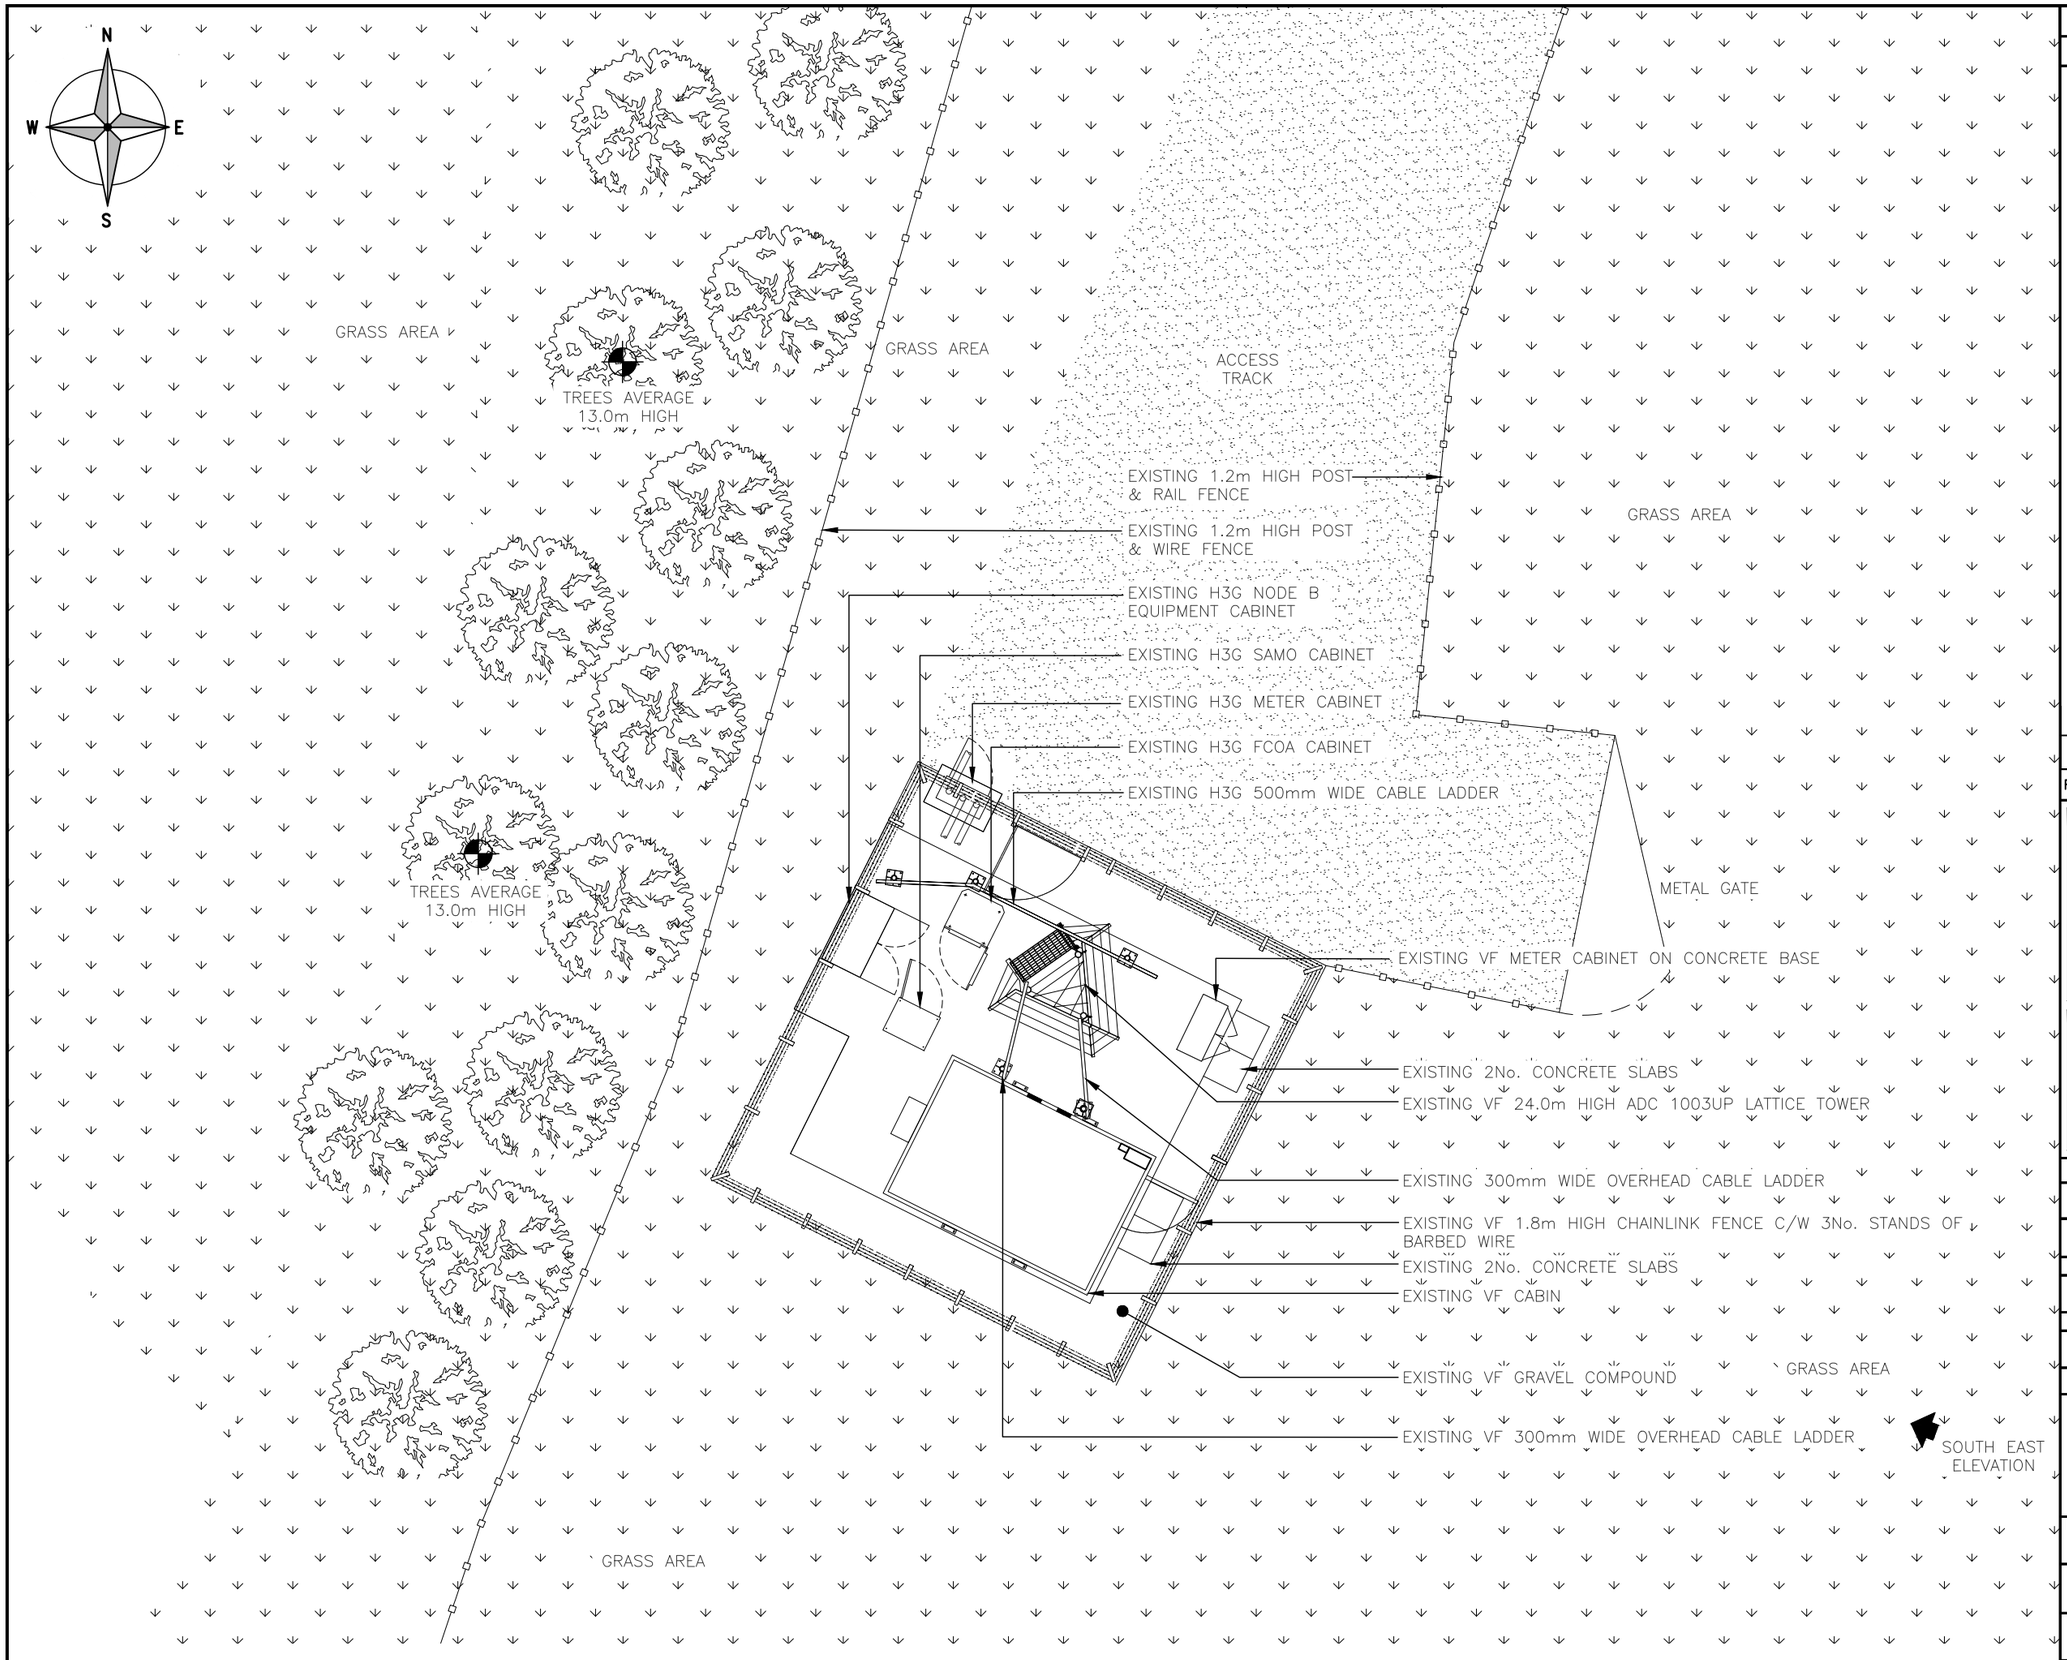

ALL DIMENSIONS ARE IN mm UNLESS NOTED OTHERWISE

N.G.R | E: 509010 | N: 132851

NOTES:

REV		BY	CH	DATE
1A	CONSTRUCTION ISSUE	MH	RN	30.10.25
	MODIFICATION			

telent
Part of M Group

cornerstone

Cell Name	Opt.
RIVERSIDE FARM	–

Cell ID No

CSID	– VF	– TEF
12696930	30141VF	–
Project No.	– N/A	– N/A
12273858	SWS_CST015	–

Site Address / Contact Details

RIVERSIDE FARM
GUILDFORD ROAD
RUDGWICK, NR HORSHAM
WEST SUSSEX
RH12 3HG


Drawing Title: EXISTING SITE PLAN

Purpose of issue: CONSTRUCTION — Dwg Rev: 1A

Drawing Number: 200

Surveyed By:	Original Sheet Size:	Pack Issue:
SL	A3	1A

Drawn:	Date:	Checked:	Date:
MH	30/10/25	RN	30/10/25

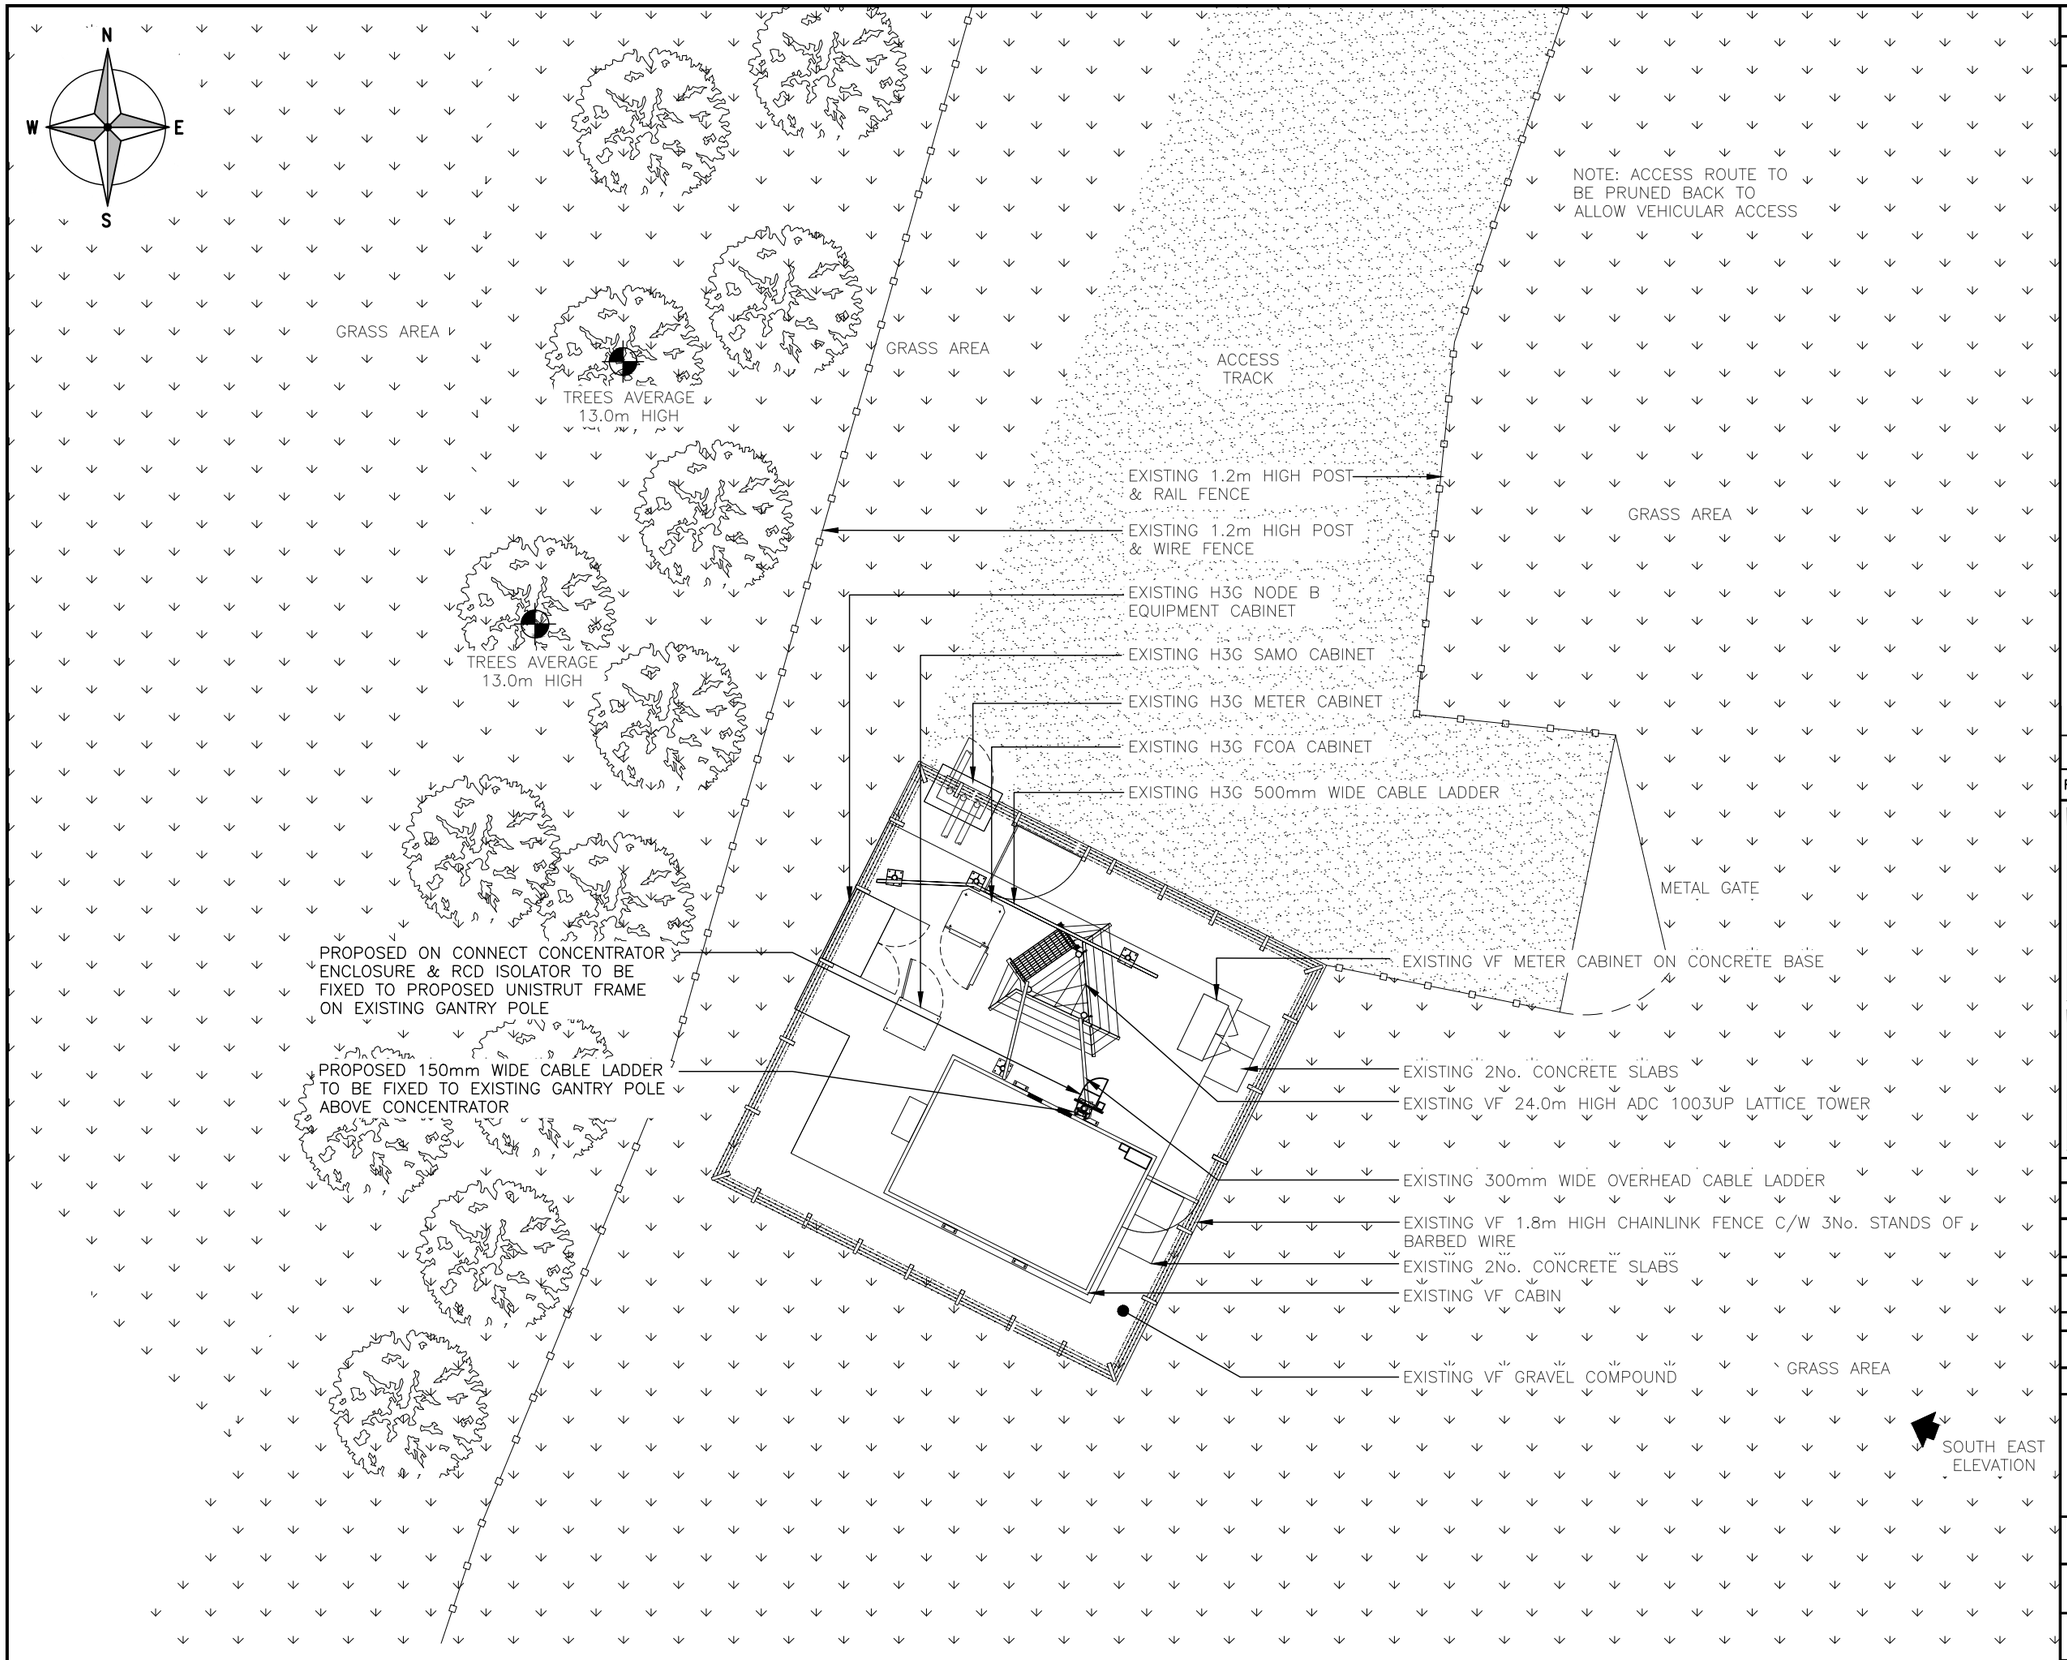

ALL DIMENSIONS ARE IN mm UNLESS NOTED OTHERWISE

N.G.R E: 509010 N: 132851

NOTES:

REV	MODIFICATION	BY	CH	DATE
1A	CONSTRUCTION ISSUE	MH	RN	30.10.25

telent
Part of M Group

cornerstone

Cell Name	Opt.
RIVERSIDE FARM	–

Cell ID No

CSID	– VF	– TEF
12696930	30141VF	–
Project No.	– N/A	– N/A
12273858	SWS_CST015	–

Site Address / Contact Details

RIVERSIDE FARM
GUILDFORD ROAD
RUDGWICK, NR HORSHAM
WEST SUSSEX
RH12 3HG


Drawing Title: PROPOSED SITE PLAN

Purpose of issue: CONSTRUCTION — Dwg Rev:

Drawing Number: 201 — 1A

Surveyed By:	Original Sheet Size:	Pack Issue:
SL	A3	

Drawn:	Date:	Checked:	Date:	
MH	30/10/25	RN	30/10/25	1A

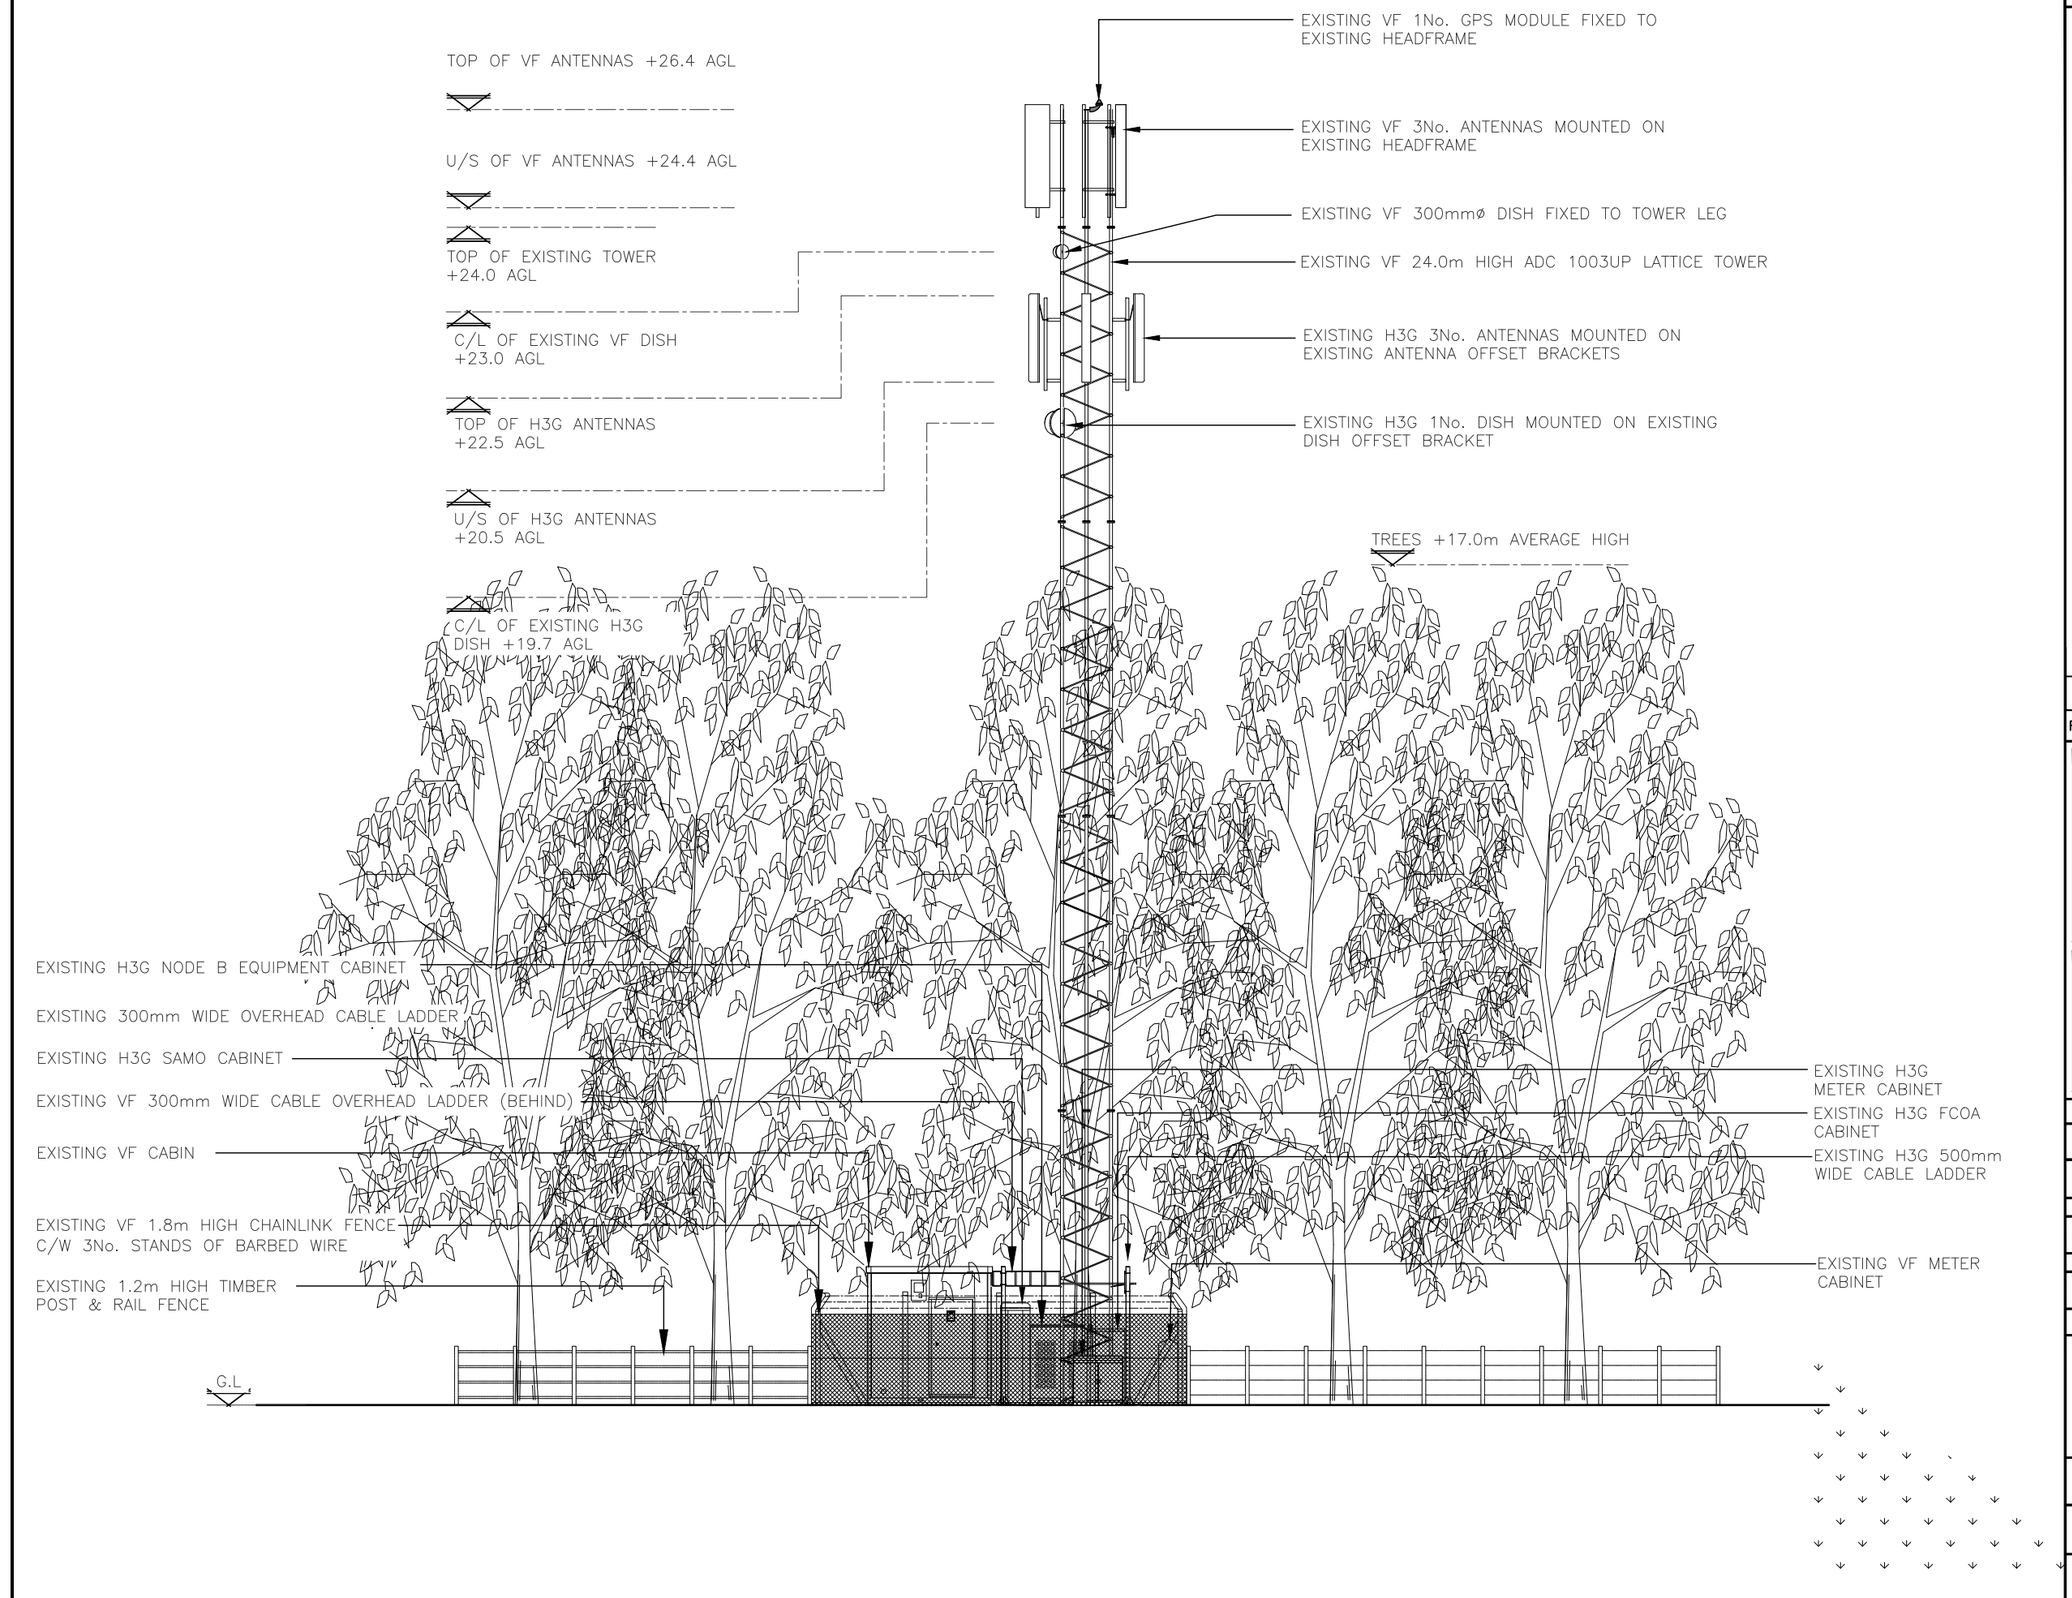

ALL DIMENSIONS ARE IN mm UNLESS NOTED OTHERWISE

N.G.R E: 509010 N: 132851

NOTES:

REV		BY	CH	DATE
1A	CONSTRUCTION ISSUE	MH	RN	30.10.25

telent
Part of M Group

cornerstone

Cell Name	Opt.
RIVERSIDE FARM	–

Cell ID No

CSID	–	VF	–	TEF
12696930		30141VF		–
Project No.	–	N/A	–	N/A
12273858		SWS_CST015		–

Site Address / Contact Details

RIVERSIDE FARM
GUILDFORD ROAD
RUDGWICK, NR HORSHAM
WEST SUSSEX
RH12 3HG


Drawing Title: EXISTING ELEVATION

Purpose of issue: CONSTRUCTION — Dwg Rev: 1A

Drawing Number: 300

Surveyed By:	Original Sheet Size:	Pack Issue:
SL	A3	1A

Drawn:	Date:	Checked:	Date:
MH	30/10/25	RN	30/10/25

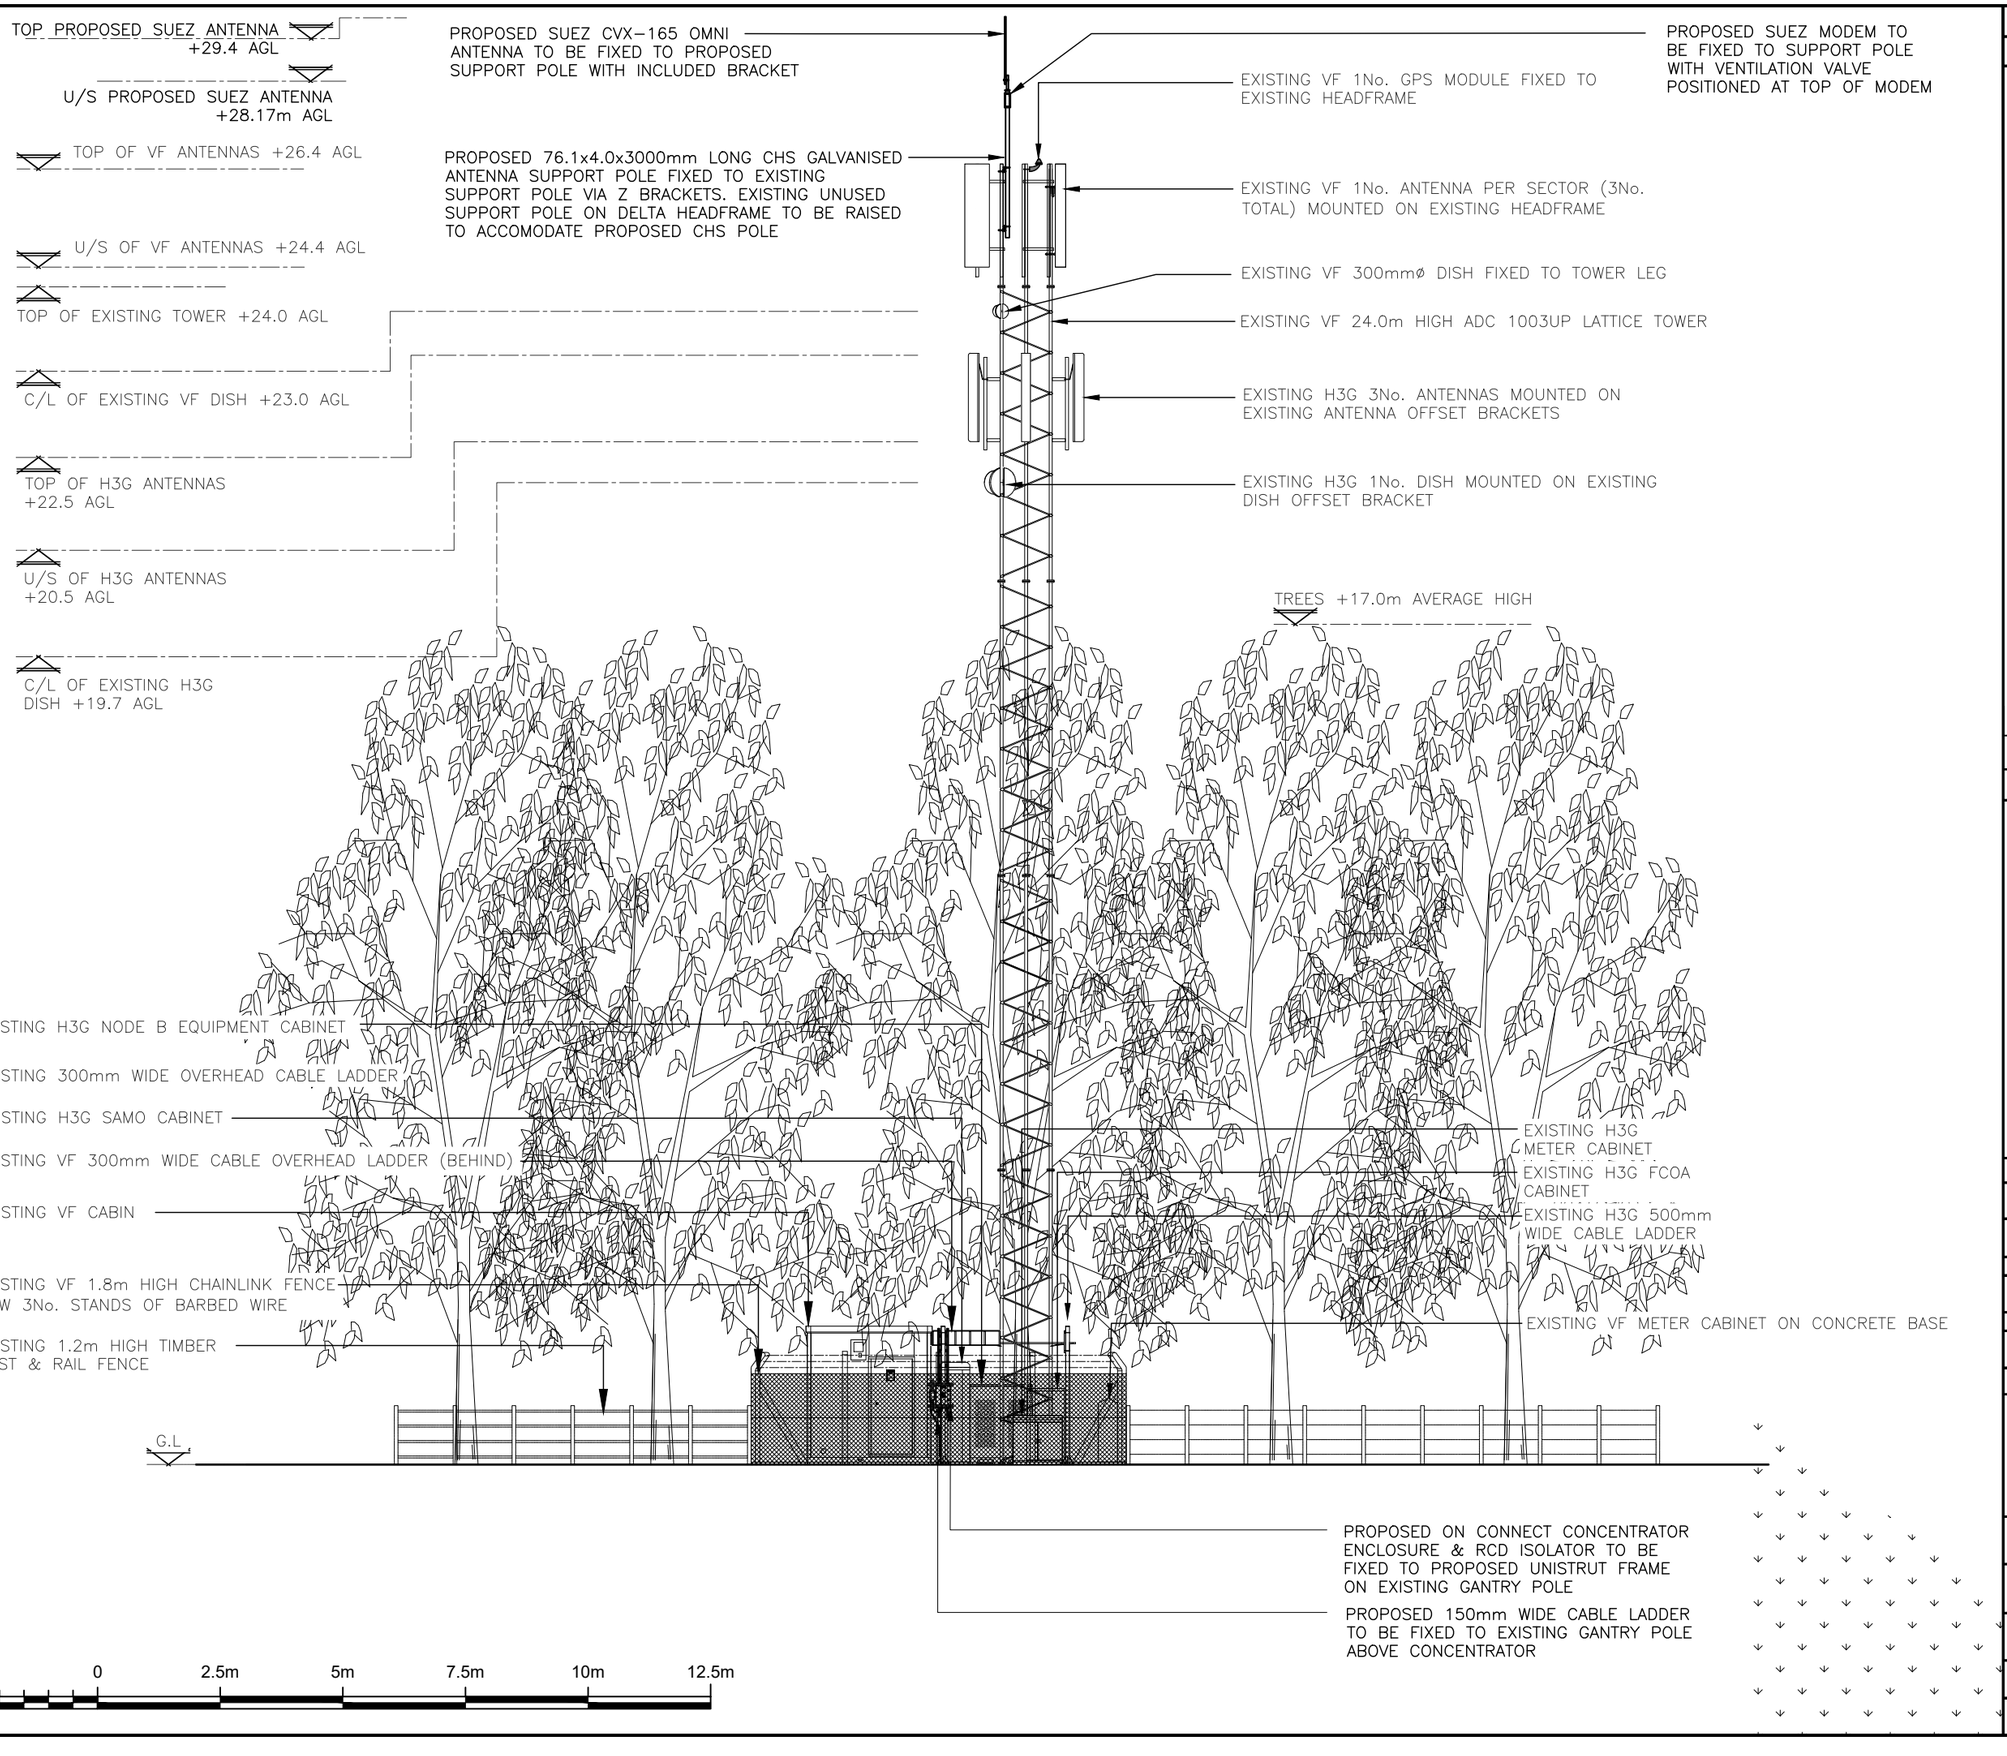

ALL DIMENSIONS ARE IN mm UNLESS NOTED OTHERWISE

N.G.R E: 509010 N: 132851

NOTES:

REV	MODIFICATION	BY	CH	DATE
1A	CONSTRUCTION ISSUE	MH	RN	30.10.25

telent
Part of M Group

cornerstone

Cell Name	Opt.
RIVERSIDE FARM	–

Cell ID No

CSID	– VF	– TEF
12696930	30141VF	–
Project No.	– N/A	– N/A
12273858	SWS_CST015	–

Site Address / Contact Details

RIVERSIDE FARM
GUILDFORD ROAD
RUDGWICK, NR HORSHAM
WEST SUSSEX
RH12 3HG

Drawing Title:
PROPOSED SITE ELEVATION

Purpose of issue:
CONSTRUCTION

Dwg Rev: 1A

Drawing Number:
301


Surveyed By: SL

Original Sheet Size: A3

Pack Issue: 1A


Drawn:	Date:	Checked:	Date:
MH	30/10/25	RN	30/10/25

ITEM DESCRIPTION	QTY
EXISTING ANTENNAS	3
EXISTING DISHES	1

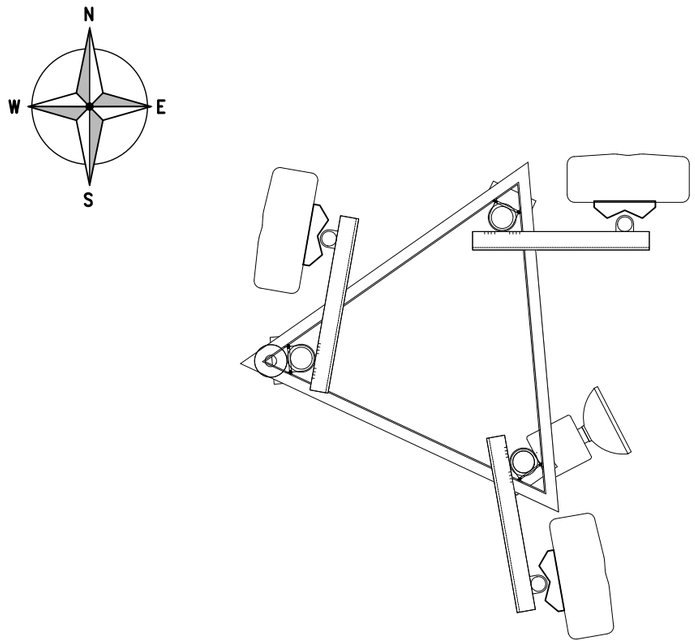

EXISTING ANTENNA PLAN @ 29.4m AGL
(1:25)

ITEM DESCRIPTION	QTY
EXISTING ANTENNAS	3
EXISTING DISHES	1
OMNI ANTENNA	1

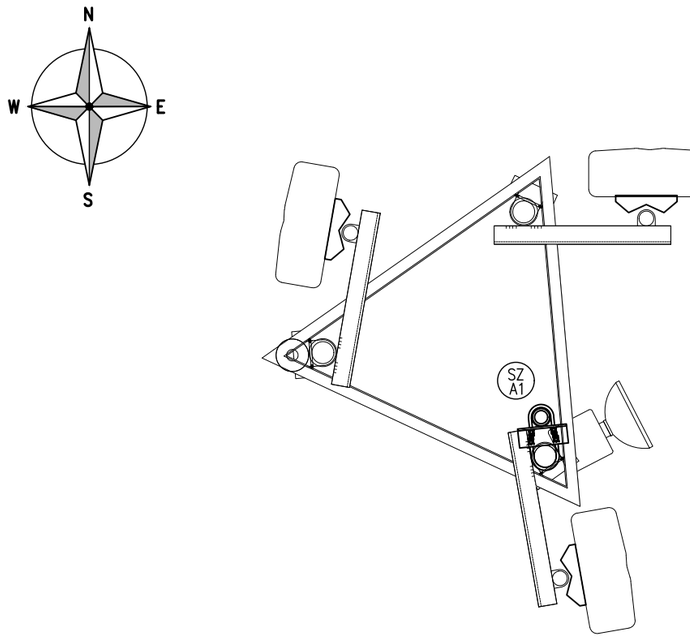

PROPOSED ANTENNA PLAN @ 29.4m AGL
(1:25)

ALL DIMENSIONS ARE IN mm UNLESS NOTED OTHERWISE

N.G.R | E: 509010 N: 132851

ICSS COLOUR KEY

EE PROPOSED ACTIVE EQUIPMENT	
H3G ACTIVE EQUIPMENT	
SHARED EQUIPMENT	
VF ALLOCATED EQUIPMENT	
TEF ALLOCATED EQUIPMENT	
EXISTING EQUIPMENT	

REV	MODIFICATION	BY	CH	DATE
1A	CONSTRUCTION ISSUE	MH	RN	30.10.25

telent
Part of M Group

cornerstone

Cell Name	Opt.
RIVERSIDE FARM	–

Cell ID No

CSID	– VF	– TEF
12696930	30141VF	–
Project No.	– N/A	– N/A
12273858	SWS_CST015	–

Site Address / Contact Details

RIVERSIDE FARM
GUILDFORD ROAD
RUDGWICK, NR HORSHAM
WEST SUSSEX
RH12 3HG

Drawing Title:
ANTENNA PLAN

Purpose of issue:	Dwg Rev:
CONSTRUCTION	1A
Drawing Number: 400	
Surveyed By: SL / Original Sheet Size: A3	Pack Issue: 1A
Drawn: MH / Date: 30/10/25 / Checked: RN / Date: 30/10/25	