



SITE PLAN
Scale 1:500

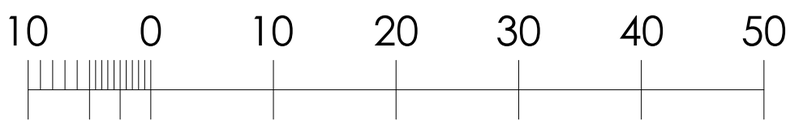

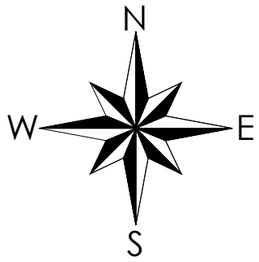



LOCATION PLAN
Scale 1:1250



This drawing is protected under Copyright and at no time should any portion of this drawing be reproduced or copied without the permission of the Architect. (Design Copyright Act 1968)

This drawings must not be used for purposes other than that for which it is provided. It is supplied without liability for any errors or omissions.

Do not scale from this drawing, all dimensions to be checked on site. All drawings subject to Statutory Authority Approval.

notes:

no:	rev:	date:
0	FIRST ISSUE	25-02-25

status: EXISTING

SHA BESPOKE
ARCHITECTURE

project: Horsham RH12 4EN
58 Hawkesbourne Road

drawing title: EXISTING

dwg no: 2502-EX-300 rev no: -

date: 25-02-2025 scale: @A3