


Front Elevation As Proposed 1:100@A1
subject to LA approval

SCALE BAR
1 2 3 4 5 10
metres


SIGN 1,3,4 and 5
100mm Deep aperture cut fabricated aluminium panels
Painted RAL4007 and PANTONE 3385C
Backed with OPAL 050
10mm OPAL push through letters
PMS print applied to TENPIN signs
Full metal back box - NONE PAINTED

SIGN 2
100mm deep aluminium panel full painted back box
70mm DEEP rim and return
aluminium built ups painted PANTONE 3385C s/g
5mm OPAL acrylic face faced with matt lam PMS print
FACE and HALO lit 5year LEDs
opal polycarbonate back trays
30mm spacers (painted RAL4007 s/g)
plus supports

WINDOW VINYLS
The graphics shown are purely indicative.

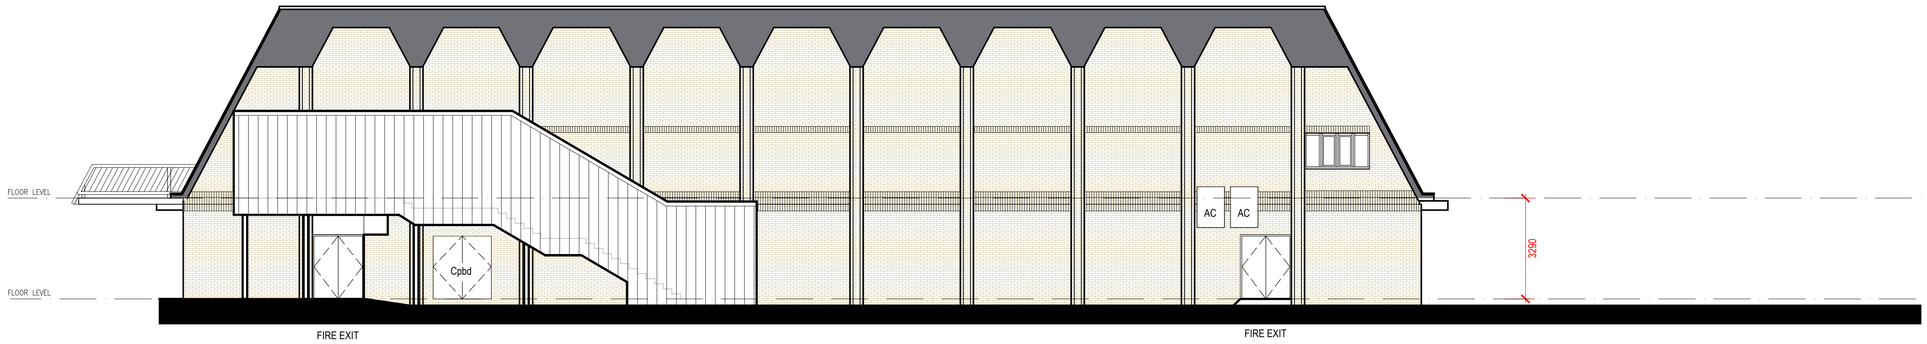

Rear Elevation As Proposed 1:100@A1
subject to LA approval

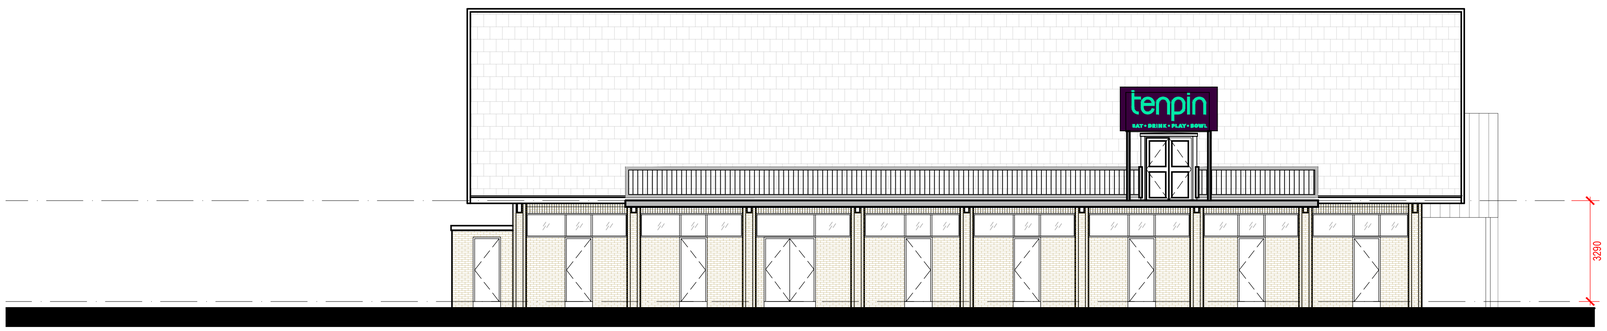

North Elevation As Proposed 1:100@A1
subject to LA approval

REVISION	DATE
Rev A	19.04.2024
Scale bar added.	AE
Rev B	03.06.2024
Drawing scale corrected to 1:100	AE
Rev C	13.02.2025
Note added regarding window vinyls.	AE
Rev D	21.02.2025
Sign to rear elevation added	AE
Rev E	17.03.2025
Annotation amended	AE

bignell shacklady ewing
Architects Interior Designers
95 Spencer Street, Birmingham, B18 6DA
0121 523 1121 | www.bignellshackladyewing.com

Client
TENPIN

Job
THE REC HORSHAM

Drawing Title
SIGNAGE PROPOSALS

Scale
1:100 @ A1

Date
FEBRUARY 2024

Drawn By
ae

Job Number
2023-1995

Drawing Number.
1995-138E

Status
Planning

Bignell Shacklady Ewing shall have no liability whatsoever in respect of any claim, loss, liability or other cost arising directly or indirectly out of, or in connection with, any aspect of the fire safety or fire performance of a building, including combustibility, fire protection, fire resistance of any external cladding or roofing system or internal fire protection.

Copyright is reserved by them and the drawing is issued on the condition that it is not copied either wholly or in part without the consent in writing of Bignell Shacklady and Ewing Ltd. Figured dimensions to take preference over those scaled. All dimensions to be checked on site before commencement of any work or shop drawings. This drawing is to be read in conjunction with the specification when existing.

RIBA Chartered Practice