






Roof Plan

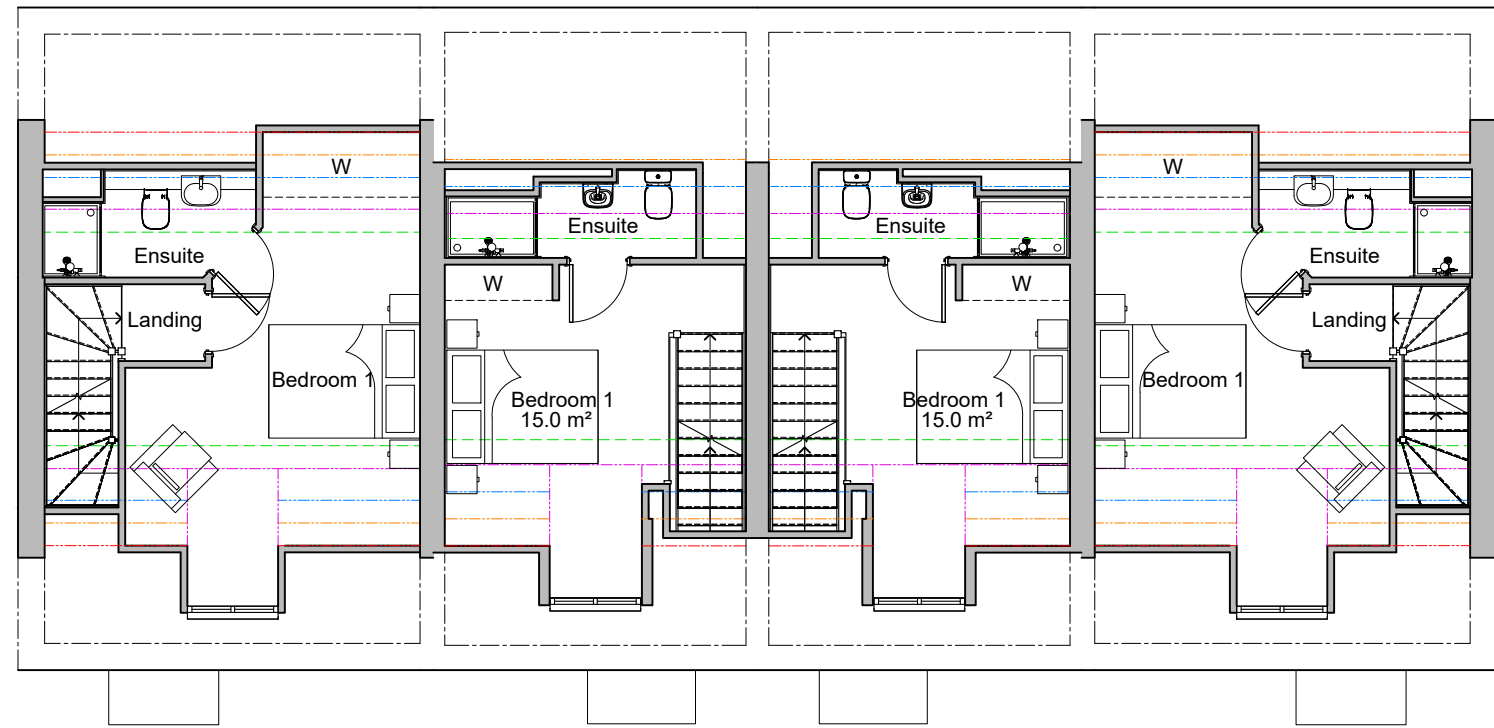

Second Floor Plan

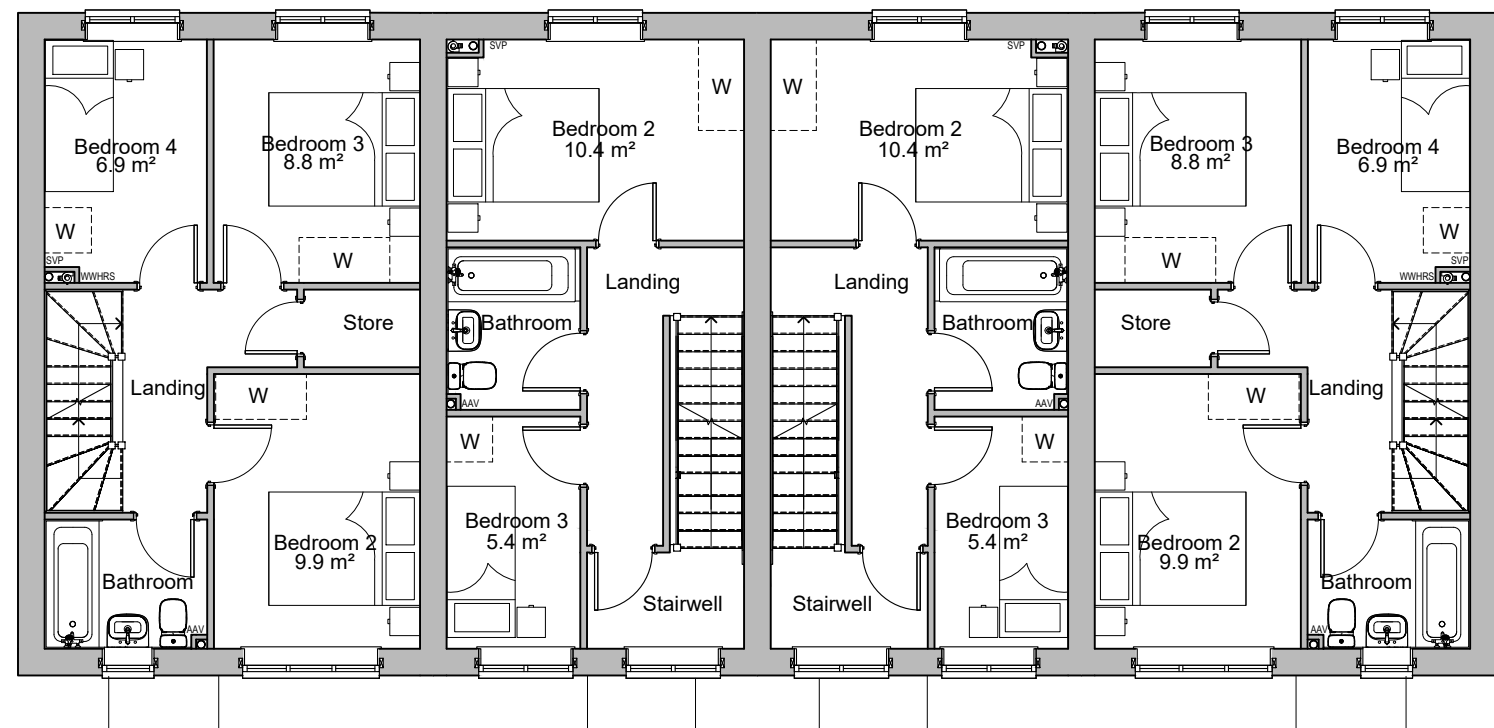

First Floor Plan

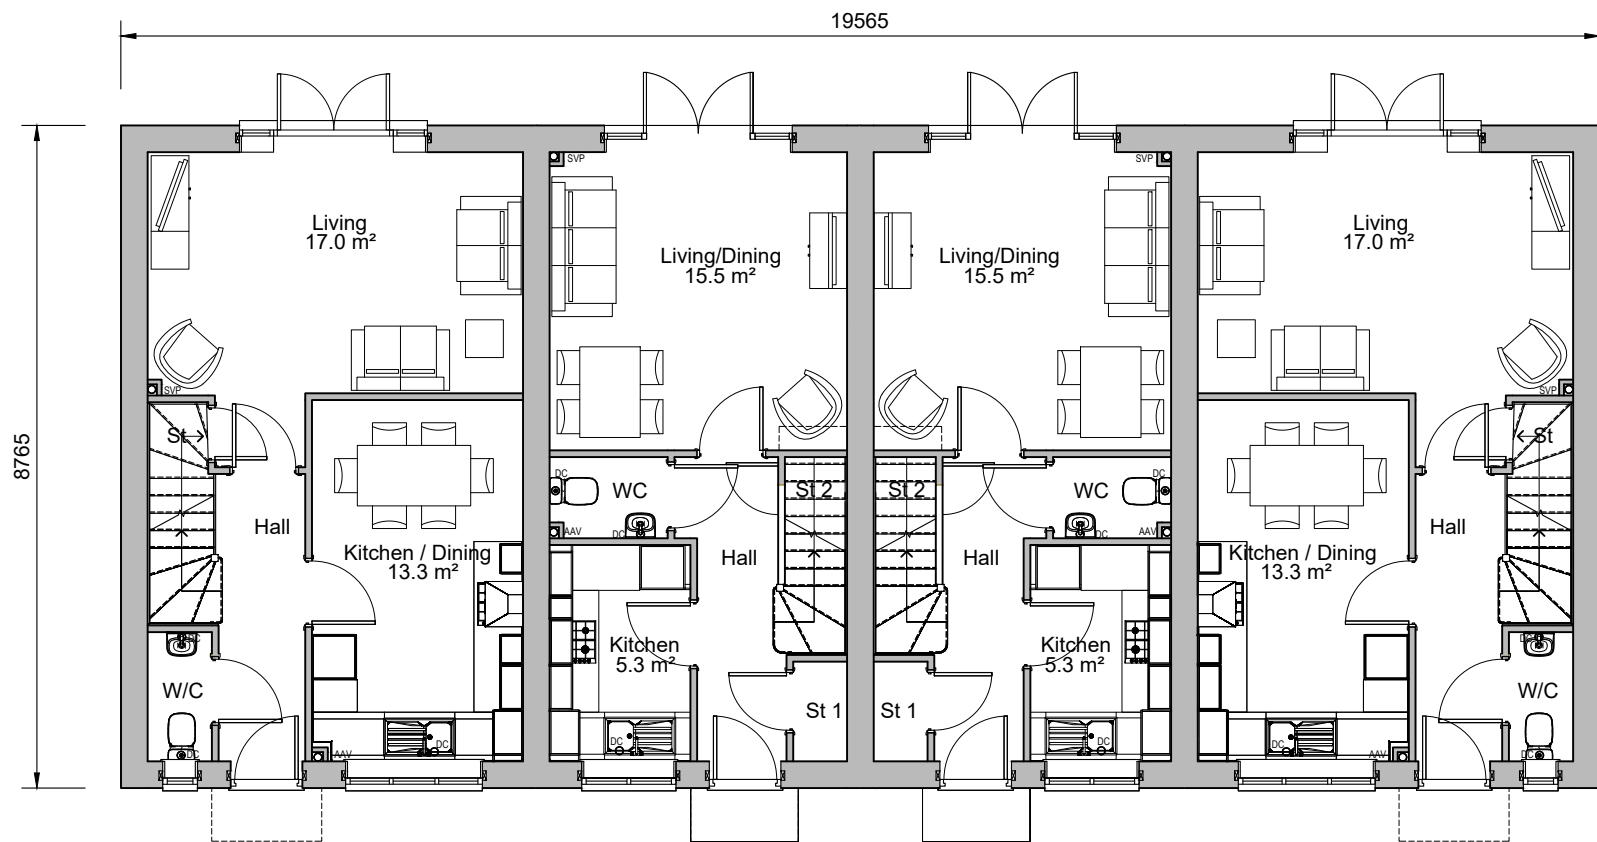


Ground Floor Plan
Plots 211-214




Front Elevation



Rear Elevation

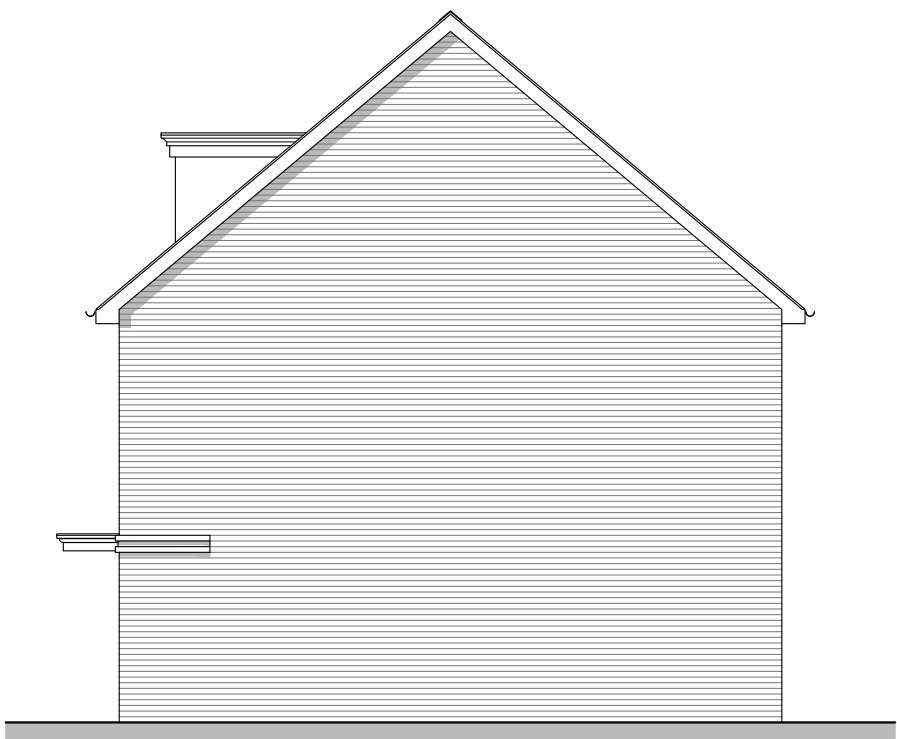

Side Elevation

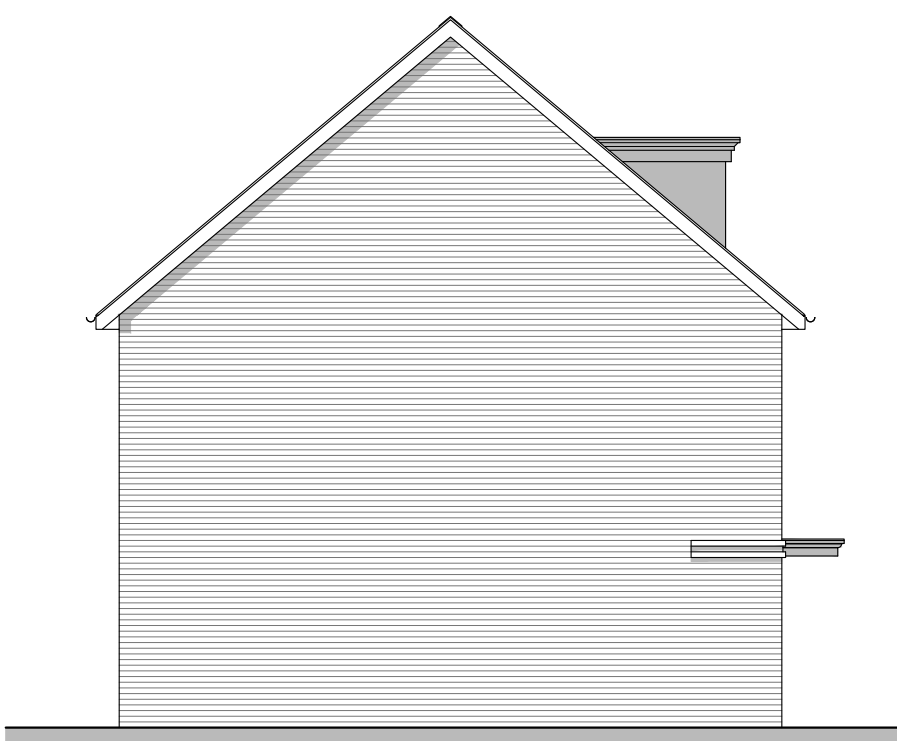

Side Elevation

