

3 - Plot 1 Proposed Roof Plan
1:50

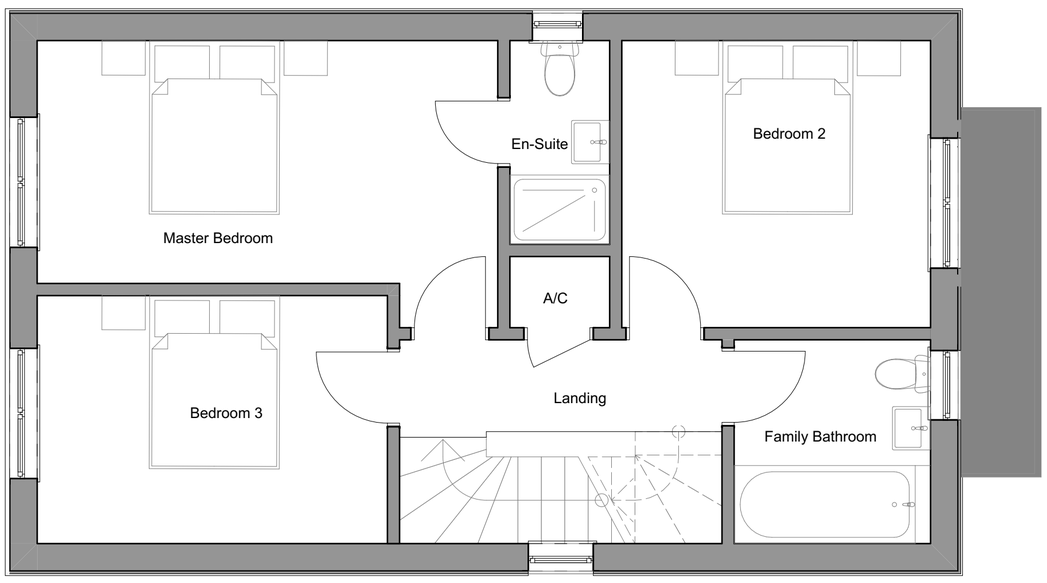

2 - Plot 1 Proposed 1st Floor Plan
1:50

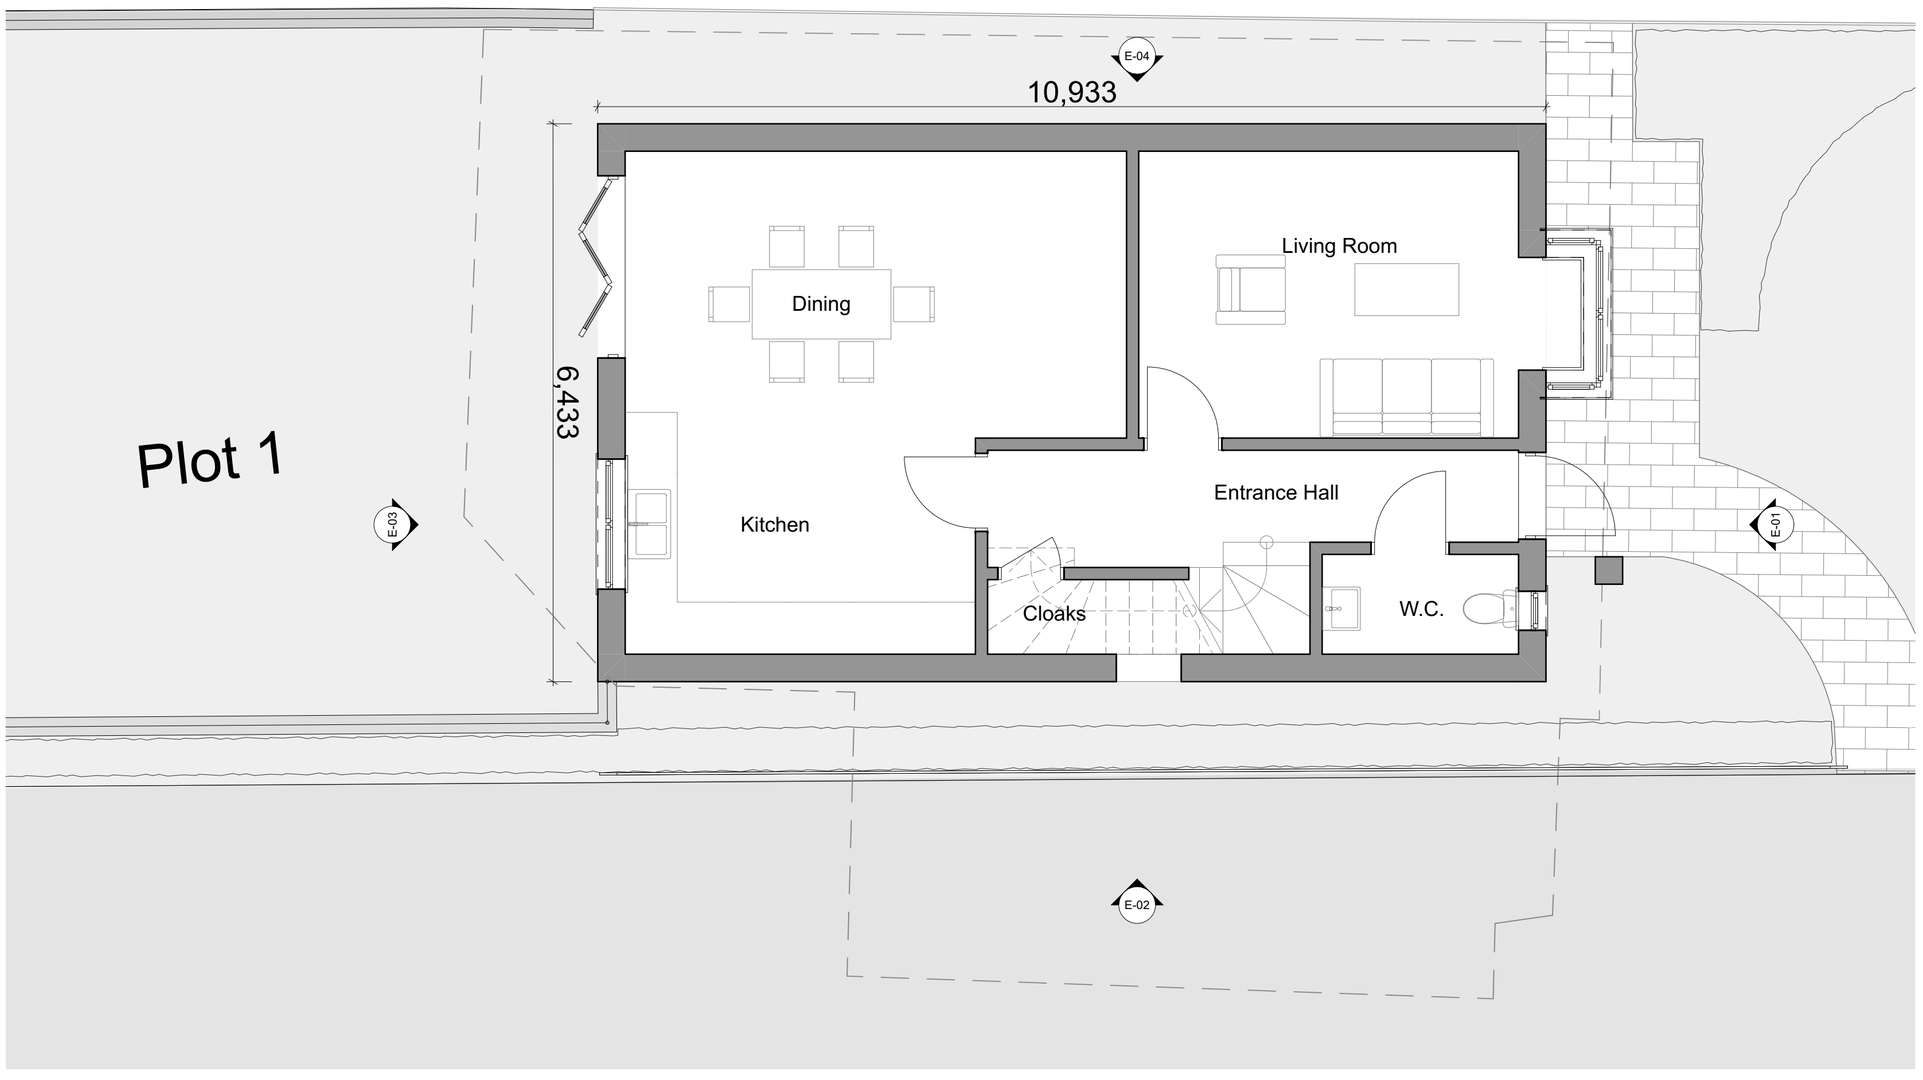

1 - Plot 1 Proposed Ground Floor Plan
1:50

0 1 2 3 4 5

NOTES
DO NOT SCALE THIS DRAWING
ALL DIMENSIONS TO BE CHECKED ON SITE

SIMON PATIENCE NEW HOMES

CONSULTANTS

Greenacres

Simon Patience New Homes Ltd

Hurston Lane
Storrington
RH20 4HH

K	12/12/24	Plot 1 Landscape Revisions
REVISION	DATE	DESCRIPTION

PROJECT NO:
MODEL FILE: *24-12-12 Paddock Access App2.pln*
DRAWN BY:
CHK'D BY:

COPYRIGHT IN THIS DRAWING REMAINS WITH FREDRICK ADAM LTD AND NO EXPRESS OR IMPLIED LICENSE IS GRANTED BY WAY OF THIS DRAWING OR OTHERWISE TO REPRODUCE / USE THIS DRAWING OR THE DESIGN CONTAINED IN IT

SHEET TITLE

Proposed Plot 1 Floor Plans

FA-RM21-04-A404K

Scale 1:50 @ A1

Fredrick Adam

Fredrick Adam Ltd
Architecture & Planning
Unit 22, Lymington Farm

18 Lymington Bottom rd,
Medstead
Hampshire GU34 5FD

t. 01420 568087
e. info@fredrickadam.com
www.fredrickadam.com