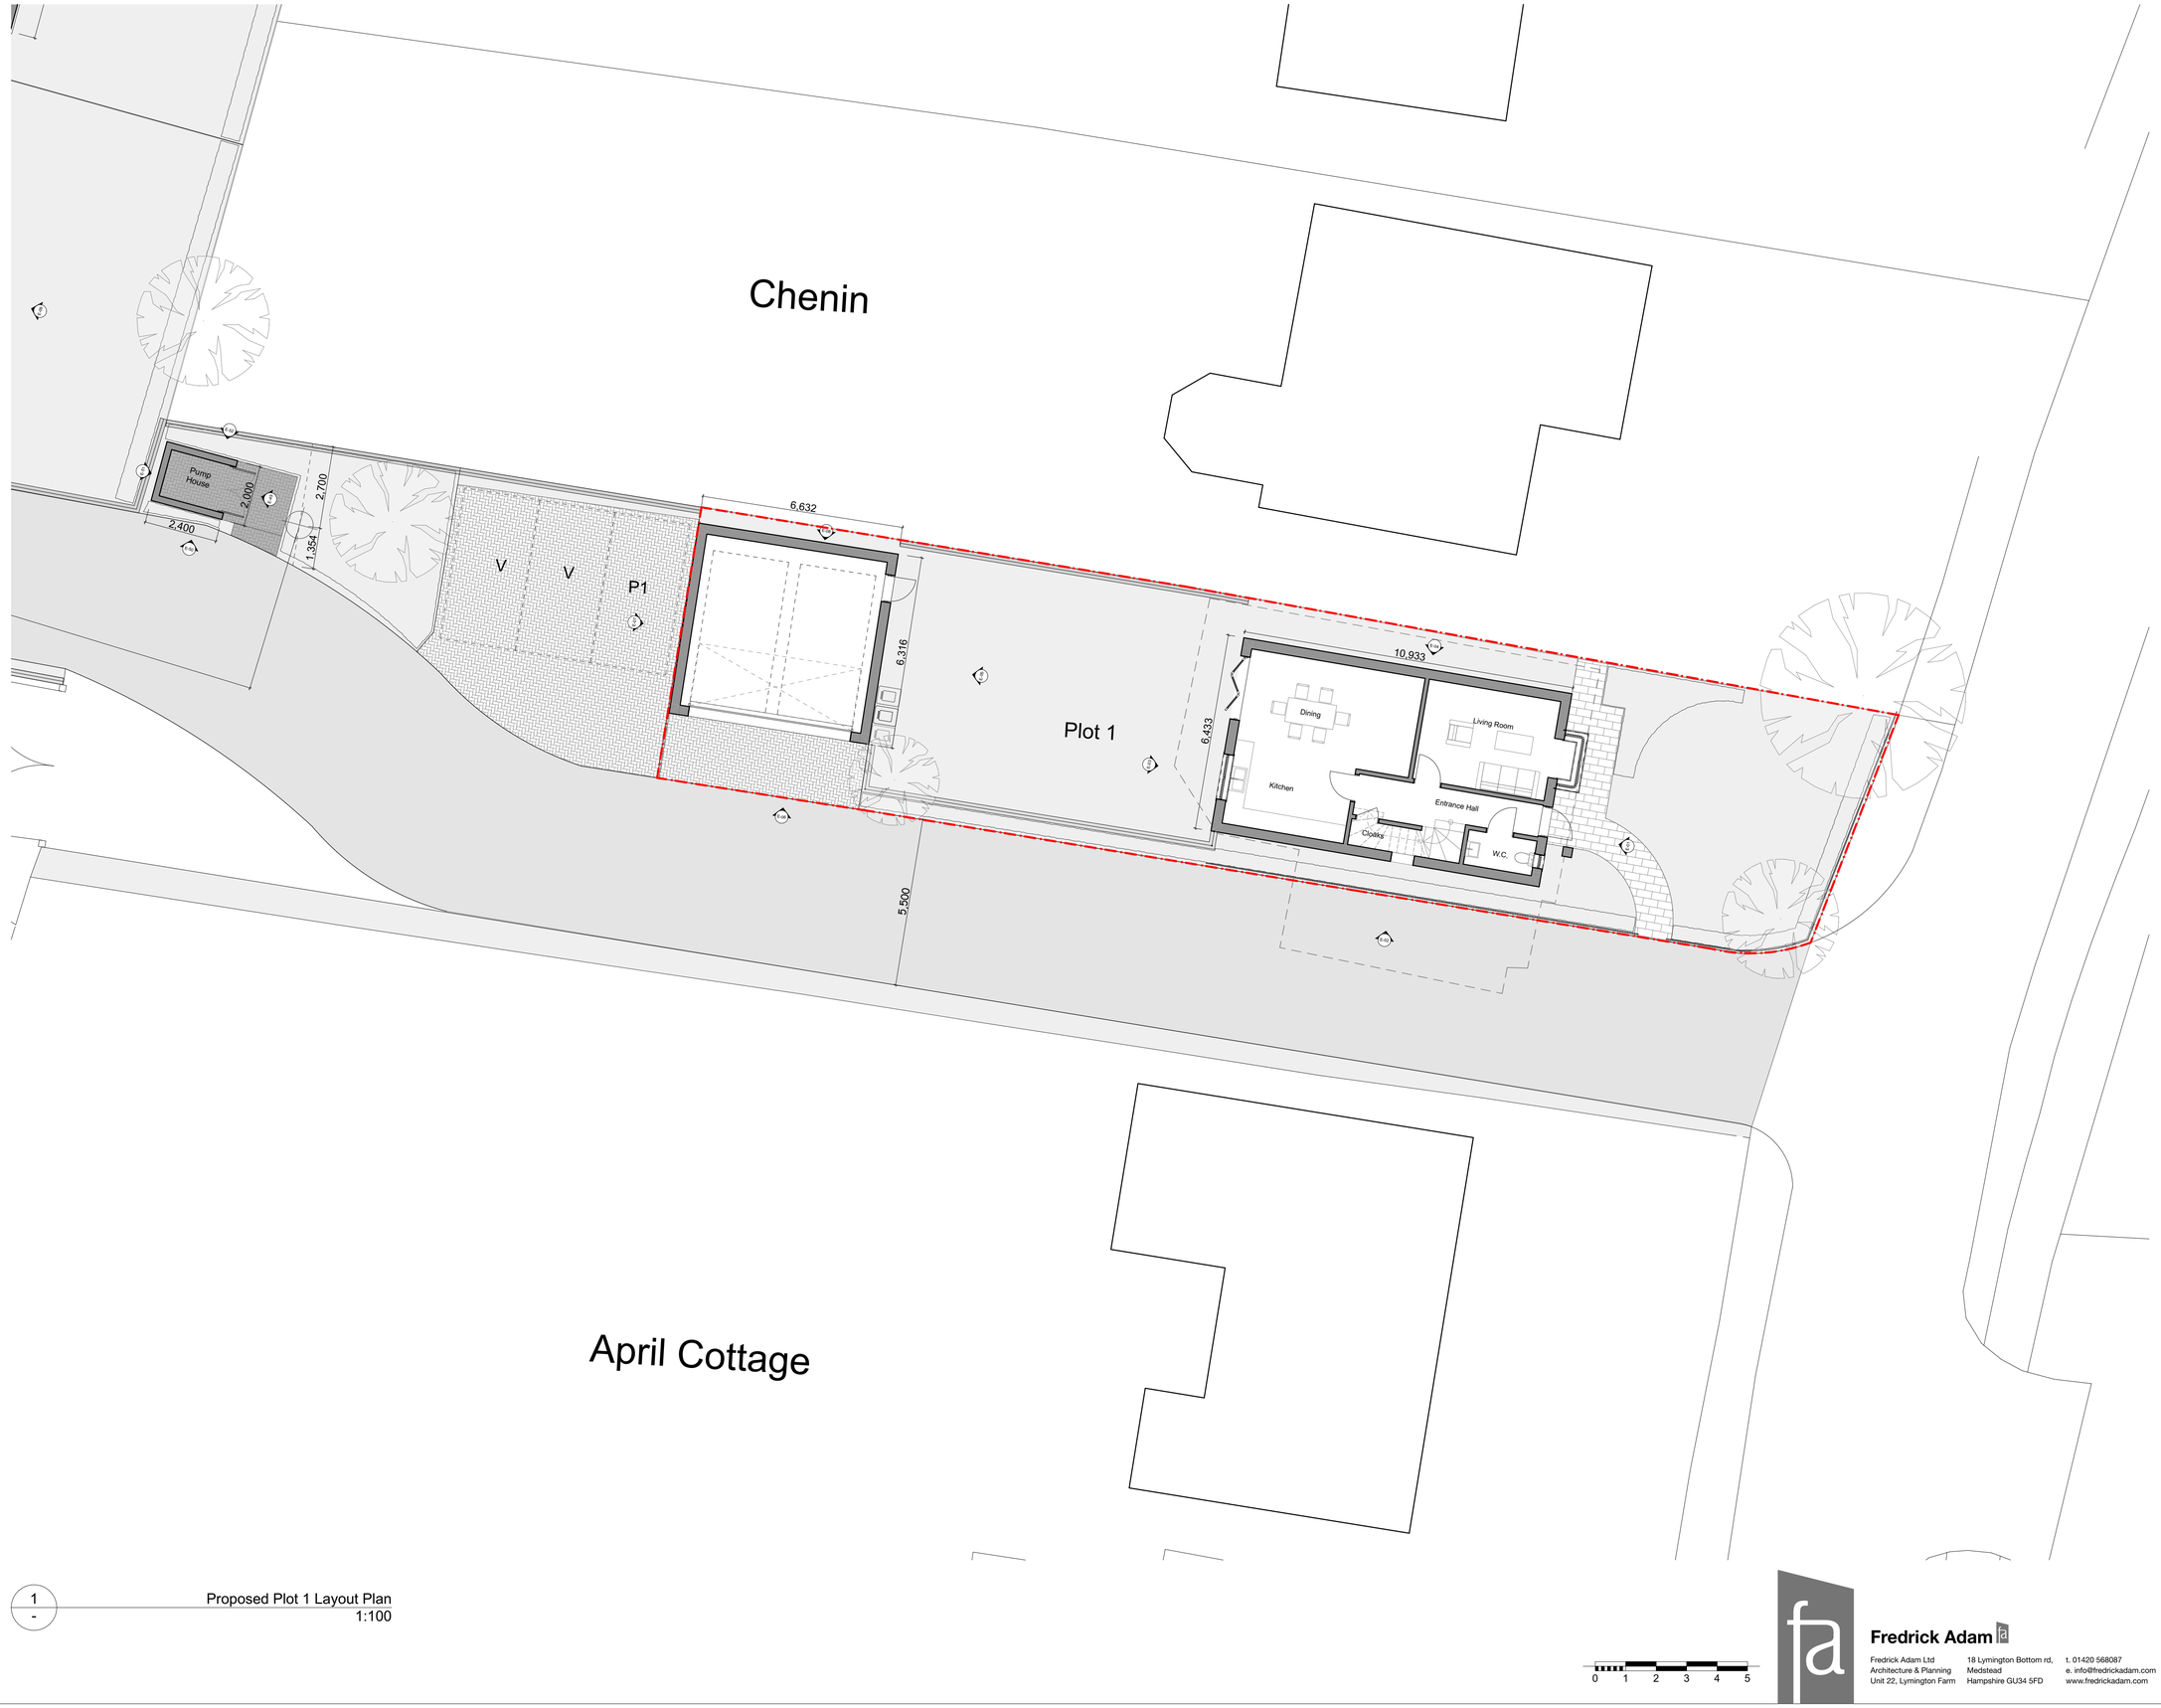

1
-
Proposed Plot 1 Layout Plan
1:100

0 1 2 3 4 5

NOTES
DO NOT SCALE THIS DRAWING
ALL DIMENSIONS TO BE CHECKED ON SITE

SIMON PATIENCE NEW HOMES

CONSULTANTS

Greenacres

Simon Patience New Homes Ltd

Hurston Lane
Storrington
RH20 4HH

REVISION	DATE	DESCRIPTION
K	12/12/24	Plot 1 Landscape Revisions

PROJECT NO:
MODEL FILE: *24-12-12 Paddock Access App2.pln*
DRAWN BY:
CHK'D BY:

COPYRIGHT IN THIS DRAWING REMAINS WITH FREDRICK ADAM LTD AND NO EXPRESS OR IMPLIED LICENSE IS GRANTED BY WAY OF THIS DRAWING OR OTHERWISE TO REPRODUCE / USE THIS DRAWING OR THE DESIGN CONTAINED IN IT

SHEET TITLE

Proposed Plot 1 Layout Plan

FA-RM21-04-A403K

Scale 1:100 @ A1

Fredrick Adam
Fredrick Adam Ltd
Architecture & Planning
Unit 22, Lymington Farm
18 Lymington Bottom rd,
Medstead
Hampshire GU34 5FD
t. 01420 568087
e. info@fredrickadam.com
www.fredrickadam.com