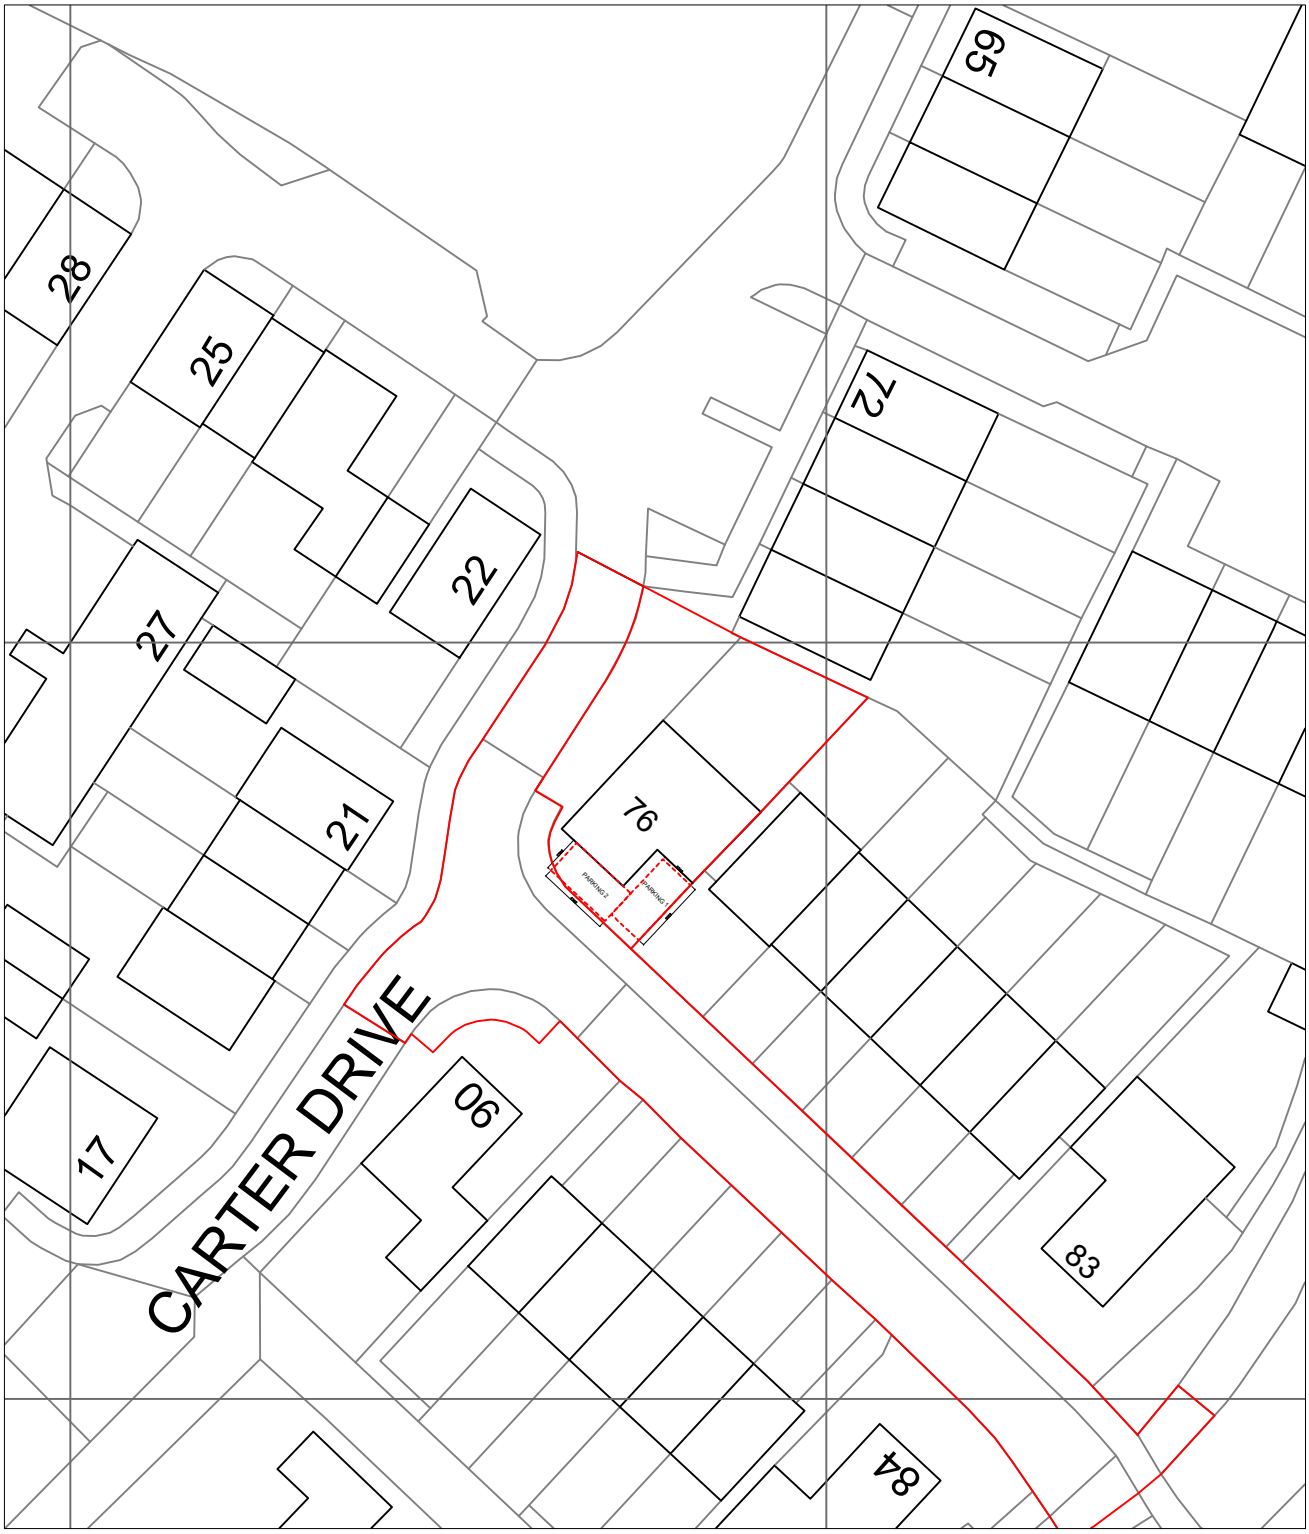

SITE PLAN

76 CARTER DRIVE, HORSHAM, RH12 3GZ

Scale 1:500 @A4

0 10

ARCHIKEI LTD
71-75 SHELTON STREET
LONDON WC2H 9JQ

www.archikei.co.uk

CLIENT:	76 CARTER DRIVE, HORSHAM RH12 3GZ
ARCHITECT:	ARCHIKEI LTD 71-75 SHELTON STREET LONDON WC2H 9JQ

SITE:	76 CARTER DRIVE, HORSHAM RH12 3GZ		N
TITLE:	PARKING ARRANGEMENT		
SCALE AT A4: 1:500	DATE: 03/01/2025	DRAWN: AW	CHECKED: JO
PROJECT NO: AK240619G	DRAWING NO: PL-LA005		REVISION: -