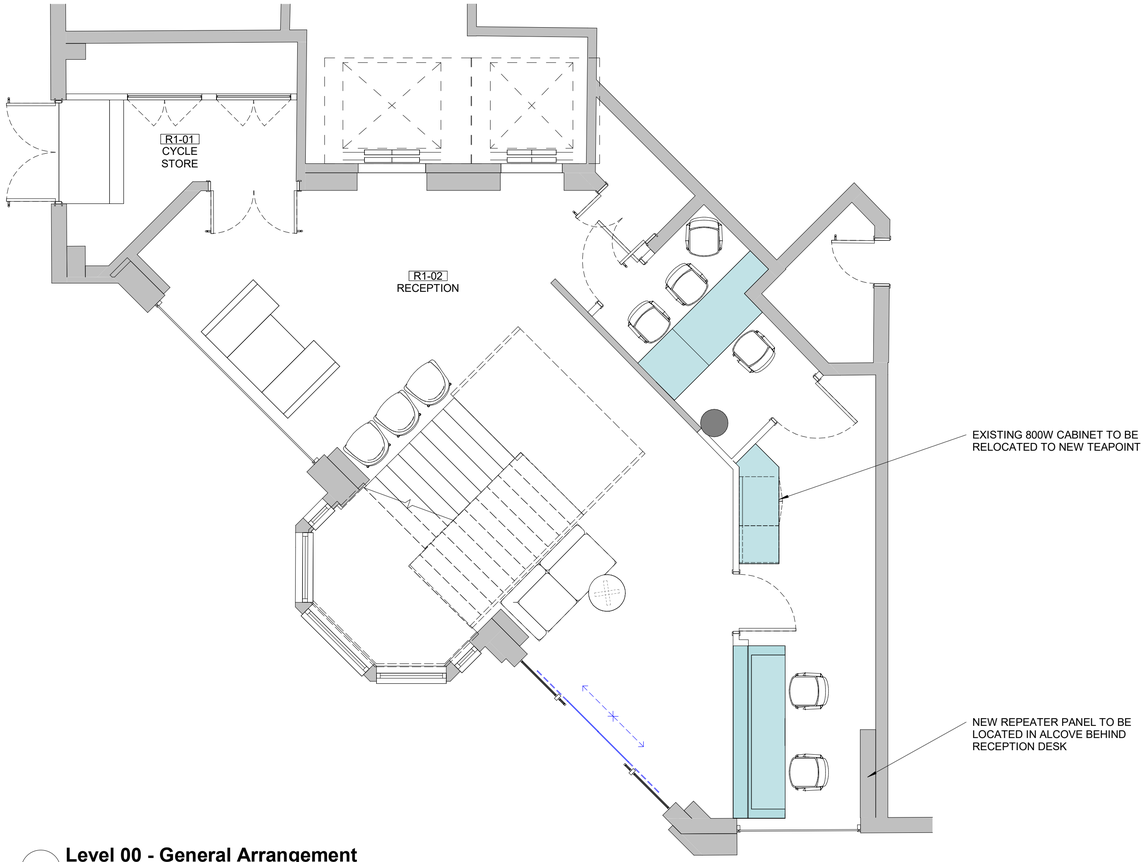

1 **Level 00 - General Arrangement**
1 : 50

© COPYRIGHT OKTRA LTD

THIS DRAWING REMAINS THE COPYRIGHT OF OKTRA LTD, TO BE USED SOLELY FOR THE PROJECT AND INFORMATION AS TITLED. THIS DRAWING MUST NOT BE COPIED WITHOUT PRIOR WRITTEN CONSENT. CONTRACTORS ARE RESPONSIBLE FOR ENSURING ALL WORKS COMPLY WITH ALL RELEVANT STATUTORY REQUIREMENTS AND BRITISH STANDARDS.

DO **NOT** SCALE FROM DRAWING. CONTRACTORS MUST CHECK ALL DIMENSIONS, LEVELS AND SERVICES PRIOR TO COMMENCEMENT OF ANY WORKS. OKTRA LTD MUST BE NOTIFIED OF ANY DISCREPANCIES.

GENERAL ARRANGEMENT LEGEND

Symbols shown are not to scale - some symbols may not appear on the layout plan

COMPONENT TAGS

R1-01
Name

R1 = ROOM - 1ST FLOOR
01 = ROOM NUMBER
Name = ROOM NAME

PARTITION REFERENCES

EXISTING WALLS
NEW SOLID PARTITIONS
NEW SINGLE GLAZED PARTITIONS
NEW ACOUSTIC SINGLE GLAZED PARTITIONS
NEW DOUBLE GLAZED PARTITIONS

DOOR REFERENCES

NEW SOLID DOOR **SINGLE**
NEW SOLID DOOR **DOUBLE**
NEW GLAZED DOOR **SINGLE**
NEW GLAZED DOOR **DOUBLE**
NEW SOLID DOOR **LEAF & HALF**
NEW GLAZED DOOR **SLIDING**
NEW GLAZED DOOR **DOUBLE**

FURNITURE DETAILS

NEW FURNITURE
EXISTING FURNITURE
EXISTING SIT/STAND FURNITURE
JOINERY ITEMS

ISSUE	DESCRIPTION	DRWN	CHKD	DATE
C03	Wall & door changes	FW	AS	05-11-2024
C02	Door and layout changes	FW	AS	24-10-2024
C01	Construction Issue	FW	AS	15-10-2024
P04	Contract Issue	FW	AS	23-09-2024
P03	Further layout changes	FW	AS	16-09-2024
P02	Layout changes	FW	AS	30-08-2024
P01	First Issue	FW	AS	20-08-2024

A - APPROVED
B - APPROVED SUBJECT TO COMMENTS
C - REJECTED

SIGNED: ..... **DATE:** .....

SCALE 1:100
1 2 3 4 5 10

DRAWING STAGE
CONSTRUCTION

CLIENT
Horsham District Council

SITE ADDRESS
Sierra Place
Springfield Road
Horsham
RH12 2RG

PROJECT DIRECTOR	PROJECT MANAGER
AS	**SJ**
PROJECT DESIGNER	TECHNICAL DESIGNER
DS	**FW**

DRAWING TITLE
GENERAL ARRANGEMENT - LEVEL 00

PROJECT NO.	SCALE	REVISION
1825	**As indicated @ A1**	**C03**

DRAWING NO.
HDC—OKT—01—A00—DP—I—0101

Oktra South
Friary Court
13-21 High Street
Guildford
GU1 3DG
+44 (0)1483 947520
oktra.co.uk