
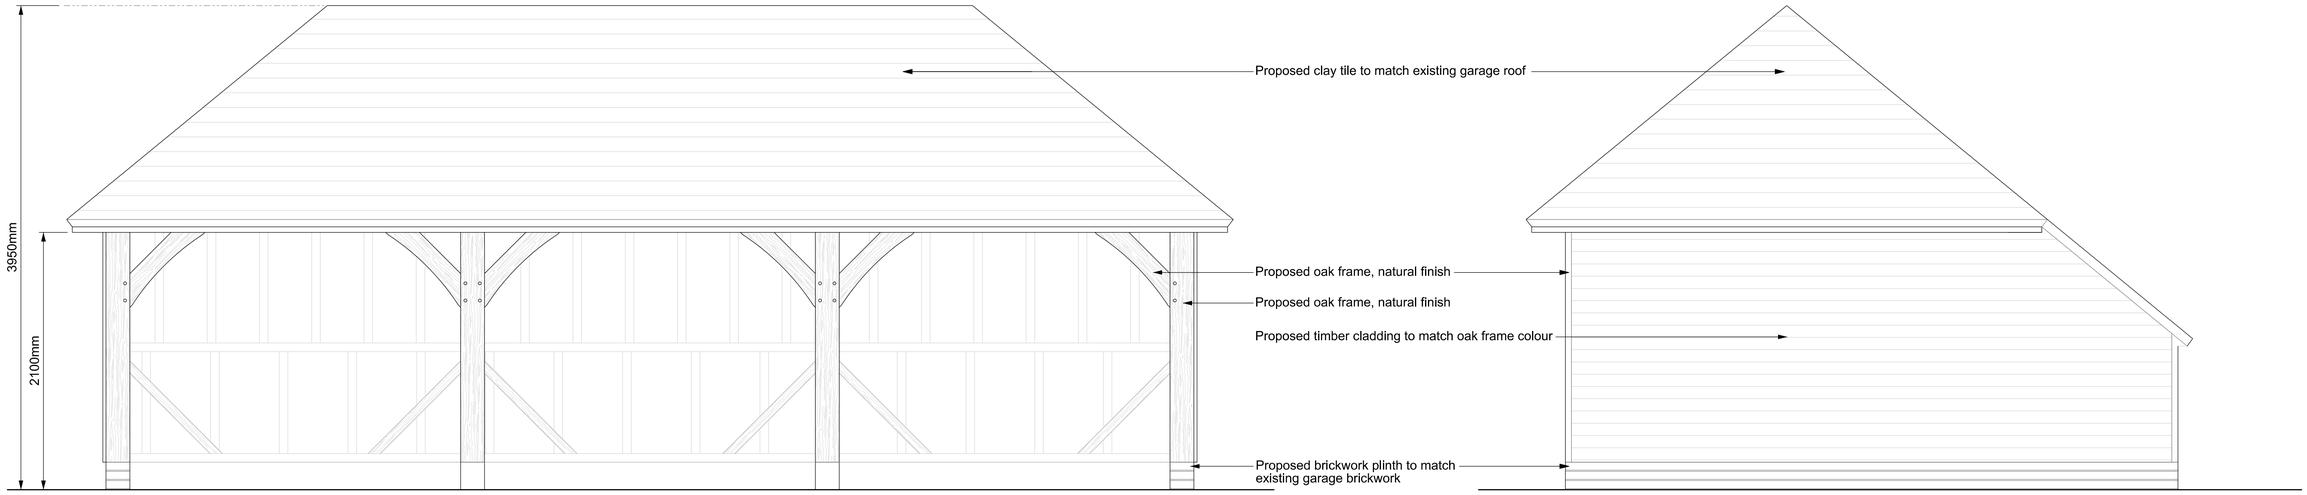



01
FRONT ELEVATION

02
SIDE ELEVATION

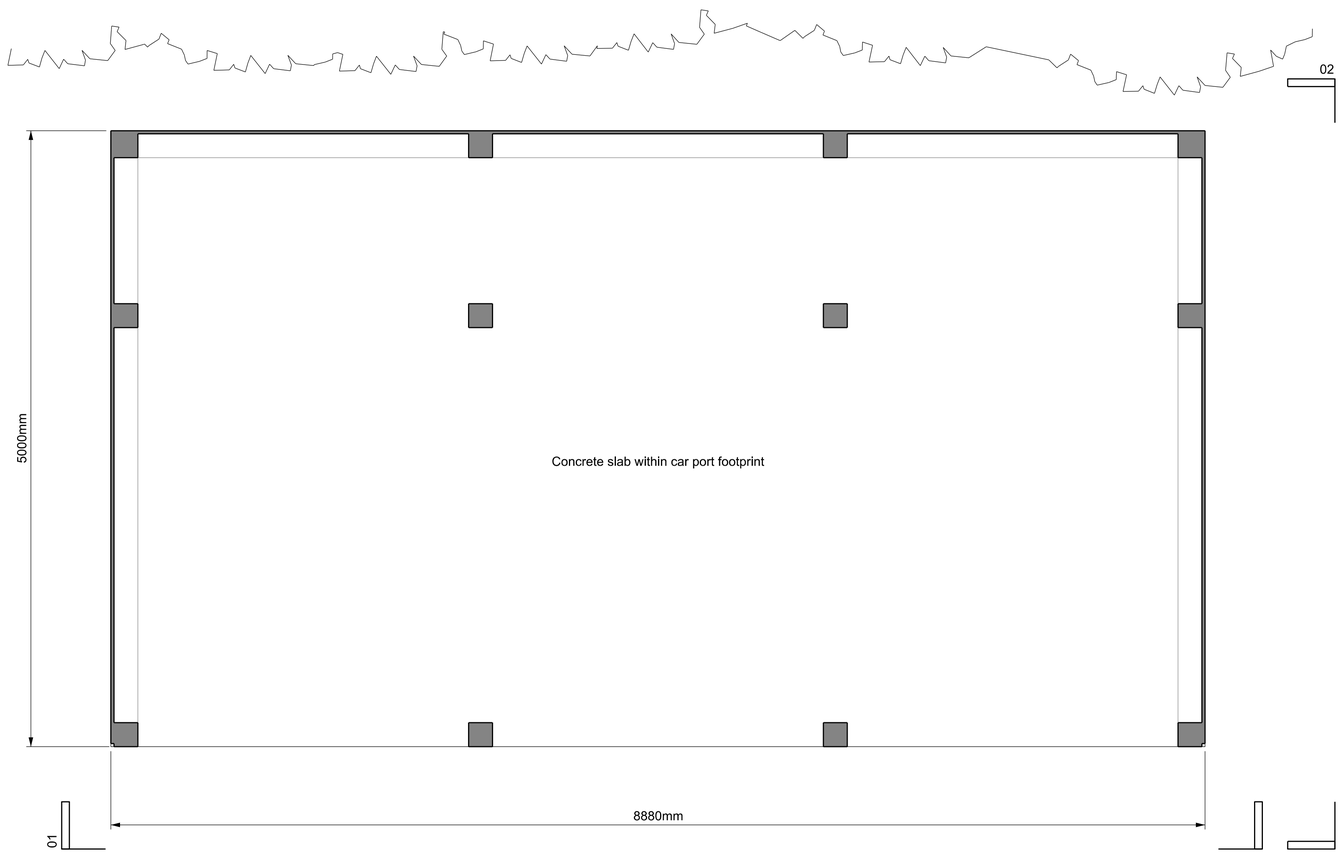


03
PLAN

ALL DIMENSIONS TO BE CHECKED ON SITE. DO NOT SCALE FROM DRAWINGS.

Existing Fabric

Proposed Fabric

0 1 2m

| revision | date | |
|---|---|---|
| - | 07.11.2024 | Issue for comment |

Andrew Paine Architecture
T 020 7207 5898
E studio@aparchitecture.co.uk
W www.aparchitecture.co.uk

job title
SWAINS COTTAGE

drawing title
PROPOSED CAR PORT
Plan & Elevations

| scale | status |
|---|---|
| 1:25 at A1; 1:50 at A3 | FOR PLANNING |

| project | drawing | revision |
|---|---|---|
| 24011 | 110 | - |