SCALE 1 : 100

0 1 2 3 4 5 Mtrs

REF DC/24/1614

FENCE ELEVATION 22 NOV 2024

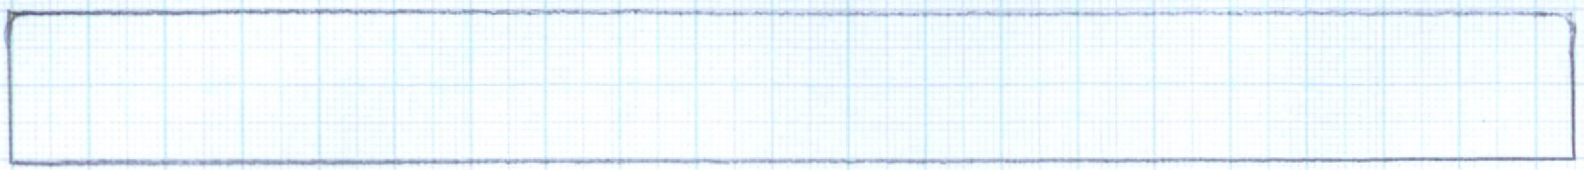

EXISTING CONIFER HEDGE 2 mtr HIGH 20.5 Mtrs LONG

SOUTH ELEVATION



EAST ELEVATION

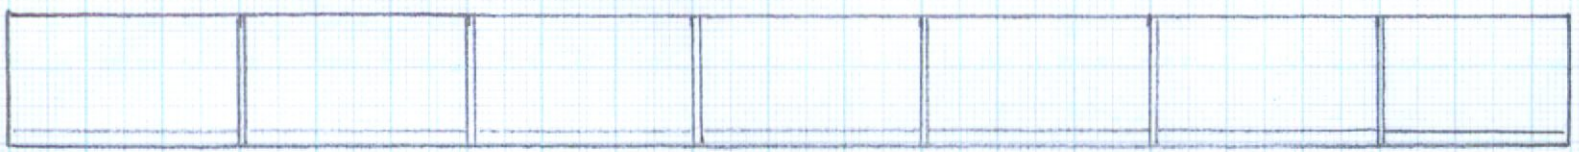

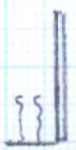

NEW: 1.8 Mtr HIGH CLOSE BD FENCE

SET BACK FROM BOUNDARY BY 0.6 MTR WITH BEECH HEDGE TO BE PLANTED IN FRONT.

FENCE TO BE CLOSE BOARD TREATED SOFTWOOD WITH CONCRETE POSTS AT 3 MTRS

SEE PICTURE EXAMPLES PROVIDED

LITTLE CROFT
HAGLANDS LANE
WEST CHILTINGTON
22nd NOV 2024

Chartwell