DWL 00b

# Proposed Block Plan - 2024-10-9

1-500 10m 20m 30m

## KEY

Boundary Line

Proposed Fencing


Gate

Existing Trees

Proposed Native Hedging.

**Proposed Native Hedging Mix**

70% Crataegua monogyna
5% Viburnum opulus
5% Prunus spinosa
5% Rosa canina
5% Corylus avellana
5% Euonymus Euopaeus
5% Acer campestre

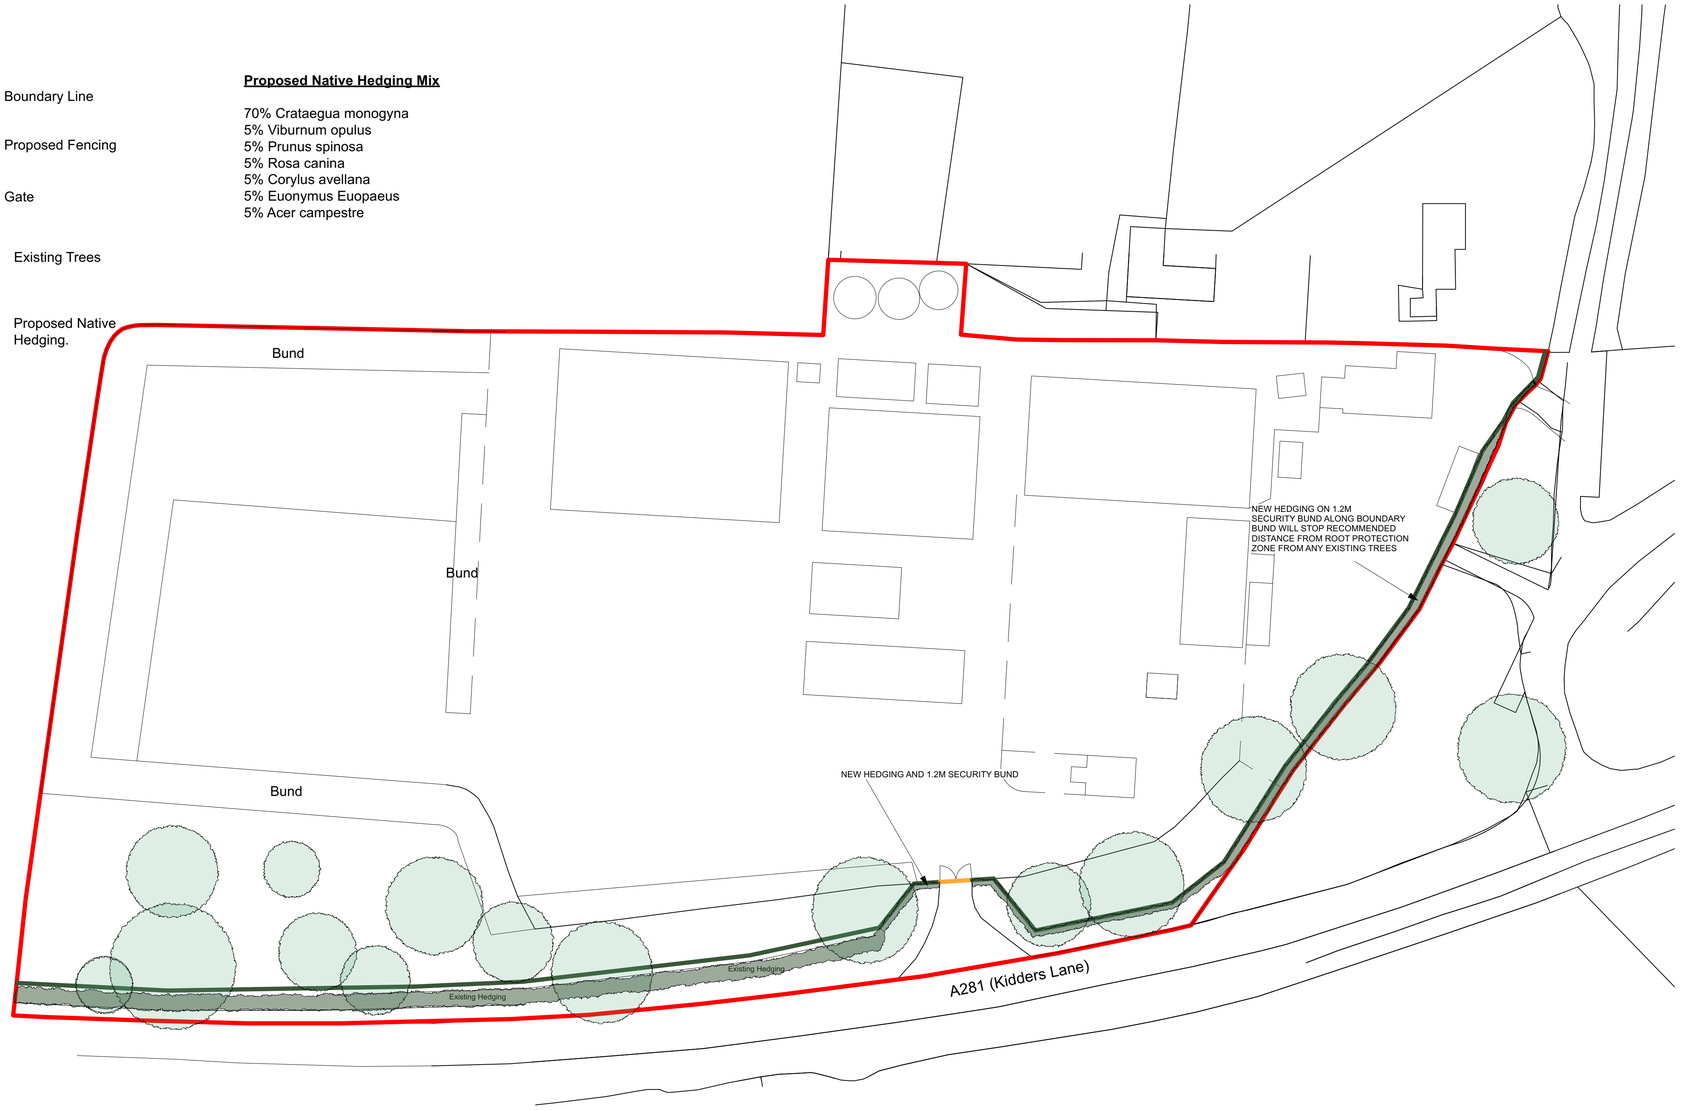


JACK DUNCKLEY

**MULTI AWARD WINNING DESIGN**

WWW.JACKDUNCKLEY.COM

Birchfield Nursery
Kidders Lane
Henfield
West Sussex
BN5 9AB

Scale 1-500
unless otherwise stated

Paper Size: A1