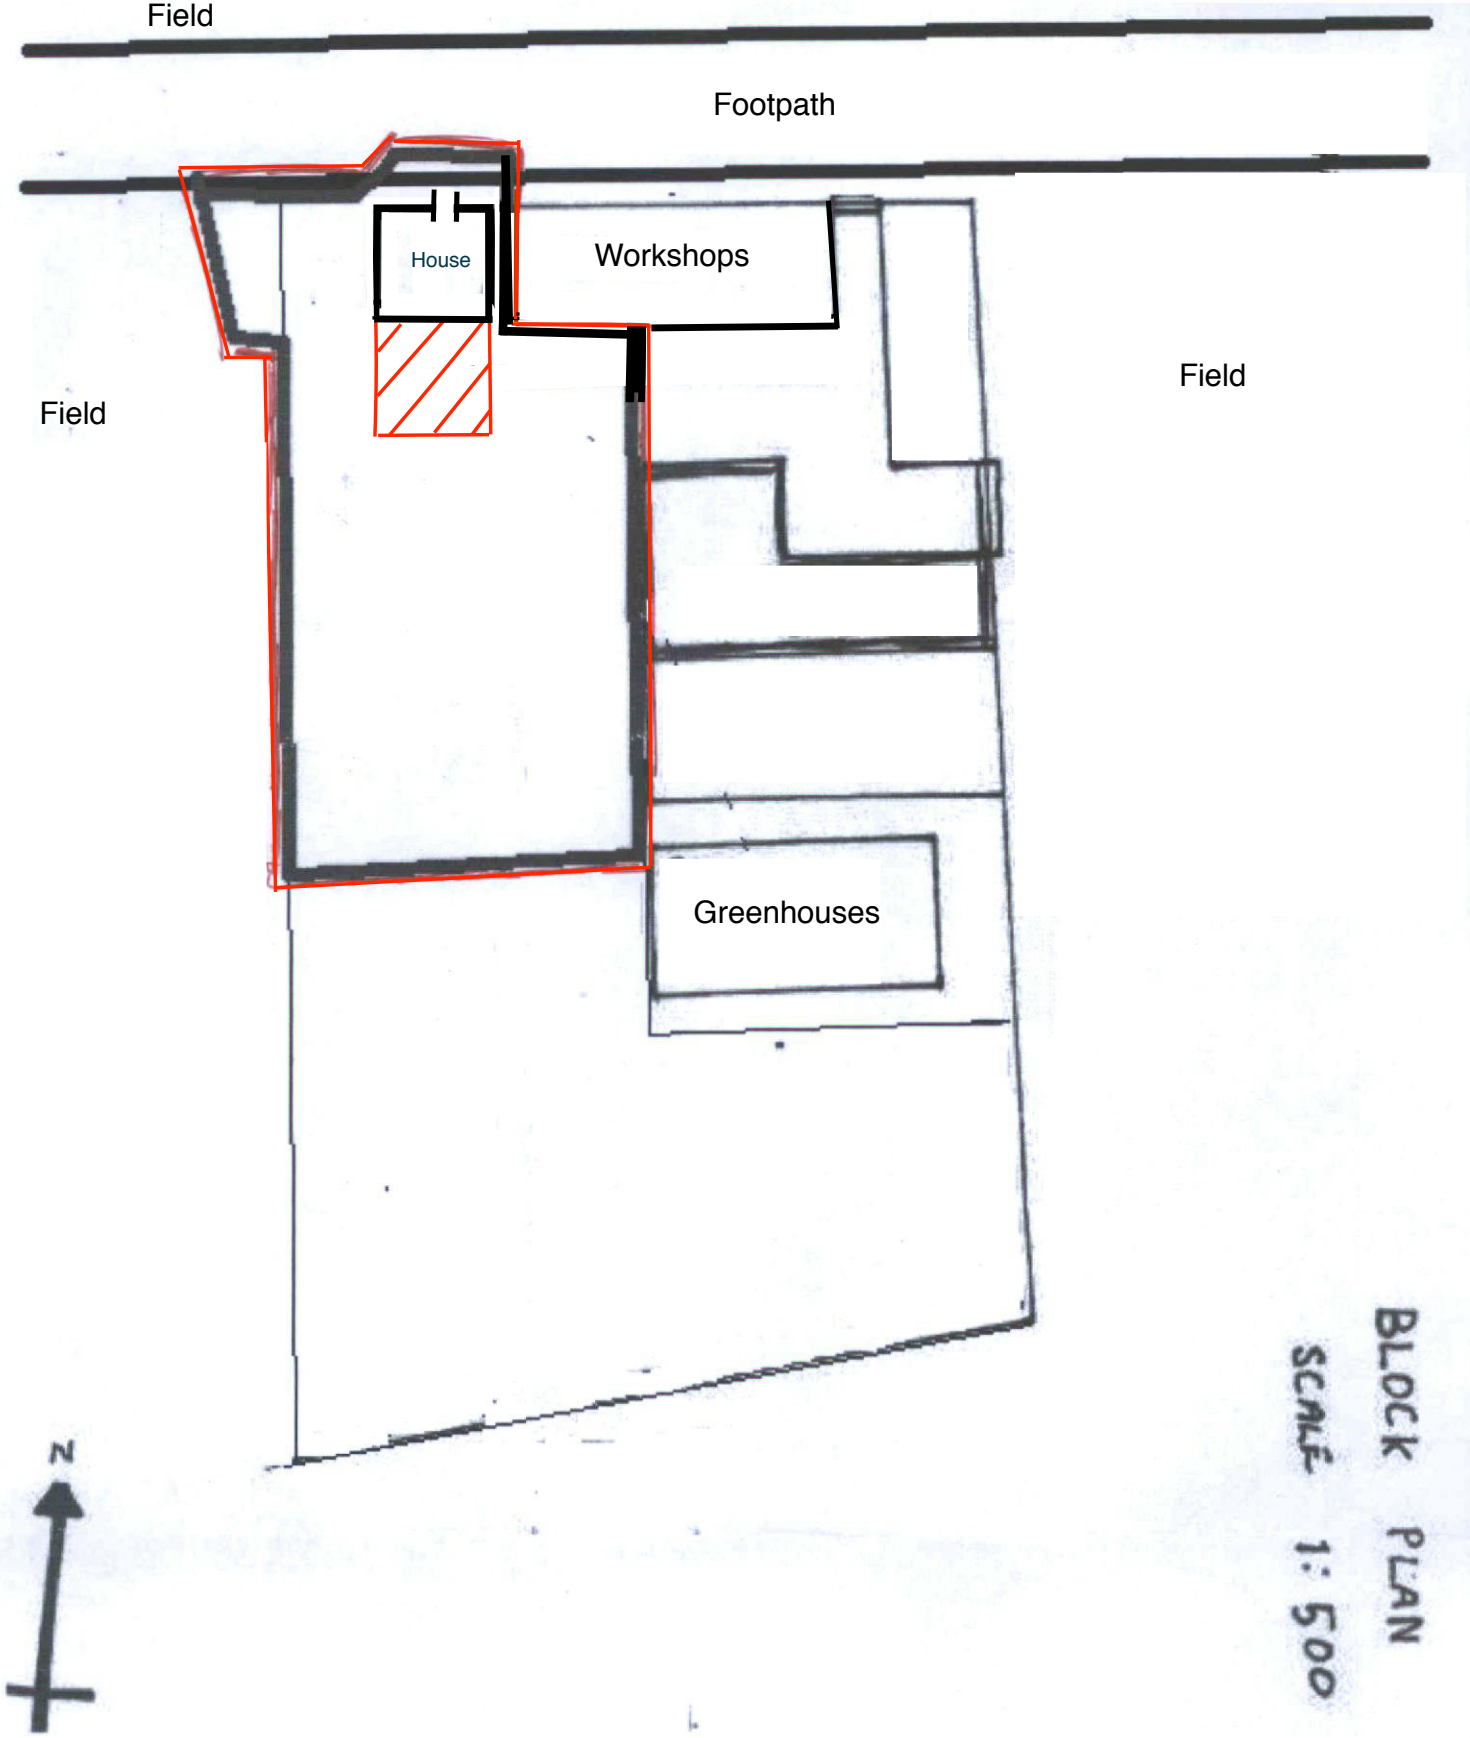


BLOCK PLAN

SCALE 1:500

Key

Boundary of Curtilage

Rear Extension 8m

10 metres

PLANNING
RECEIVED
29 MAY 2019
Name
Ref