
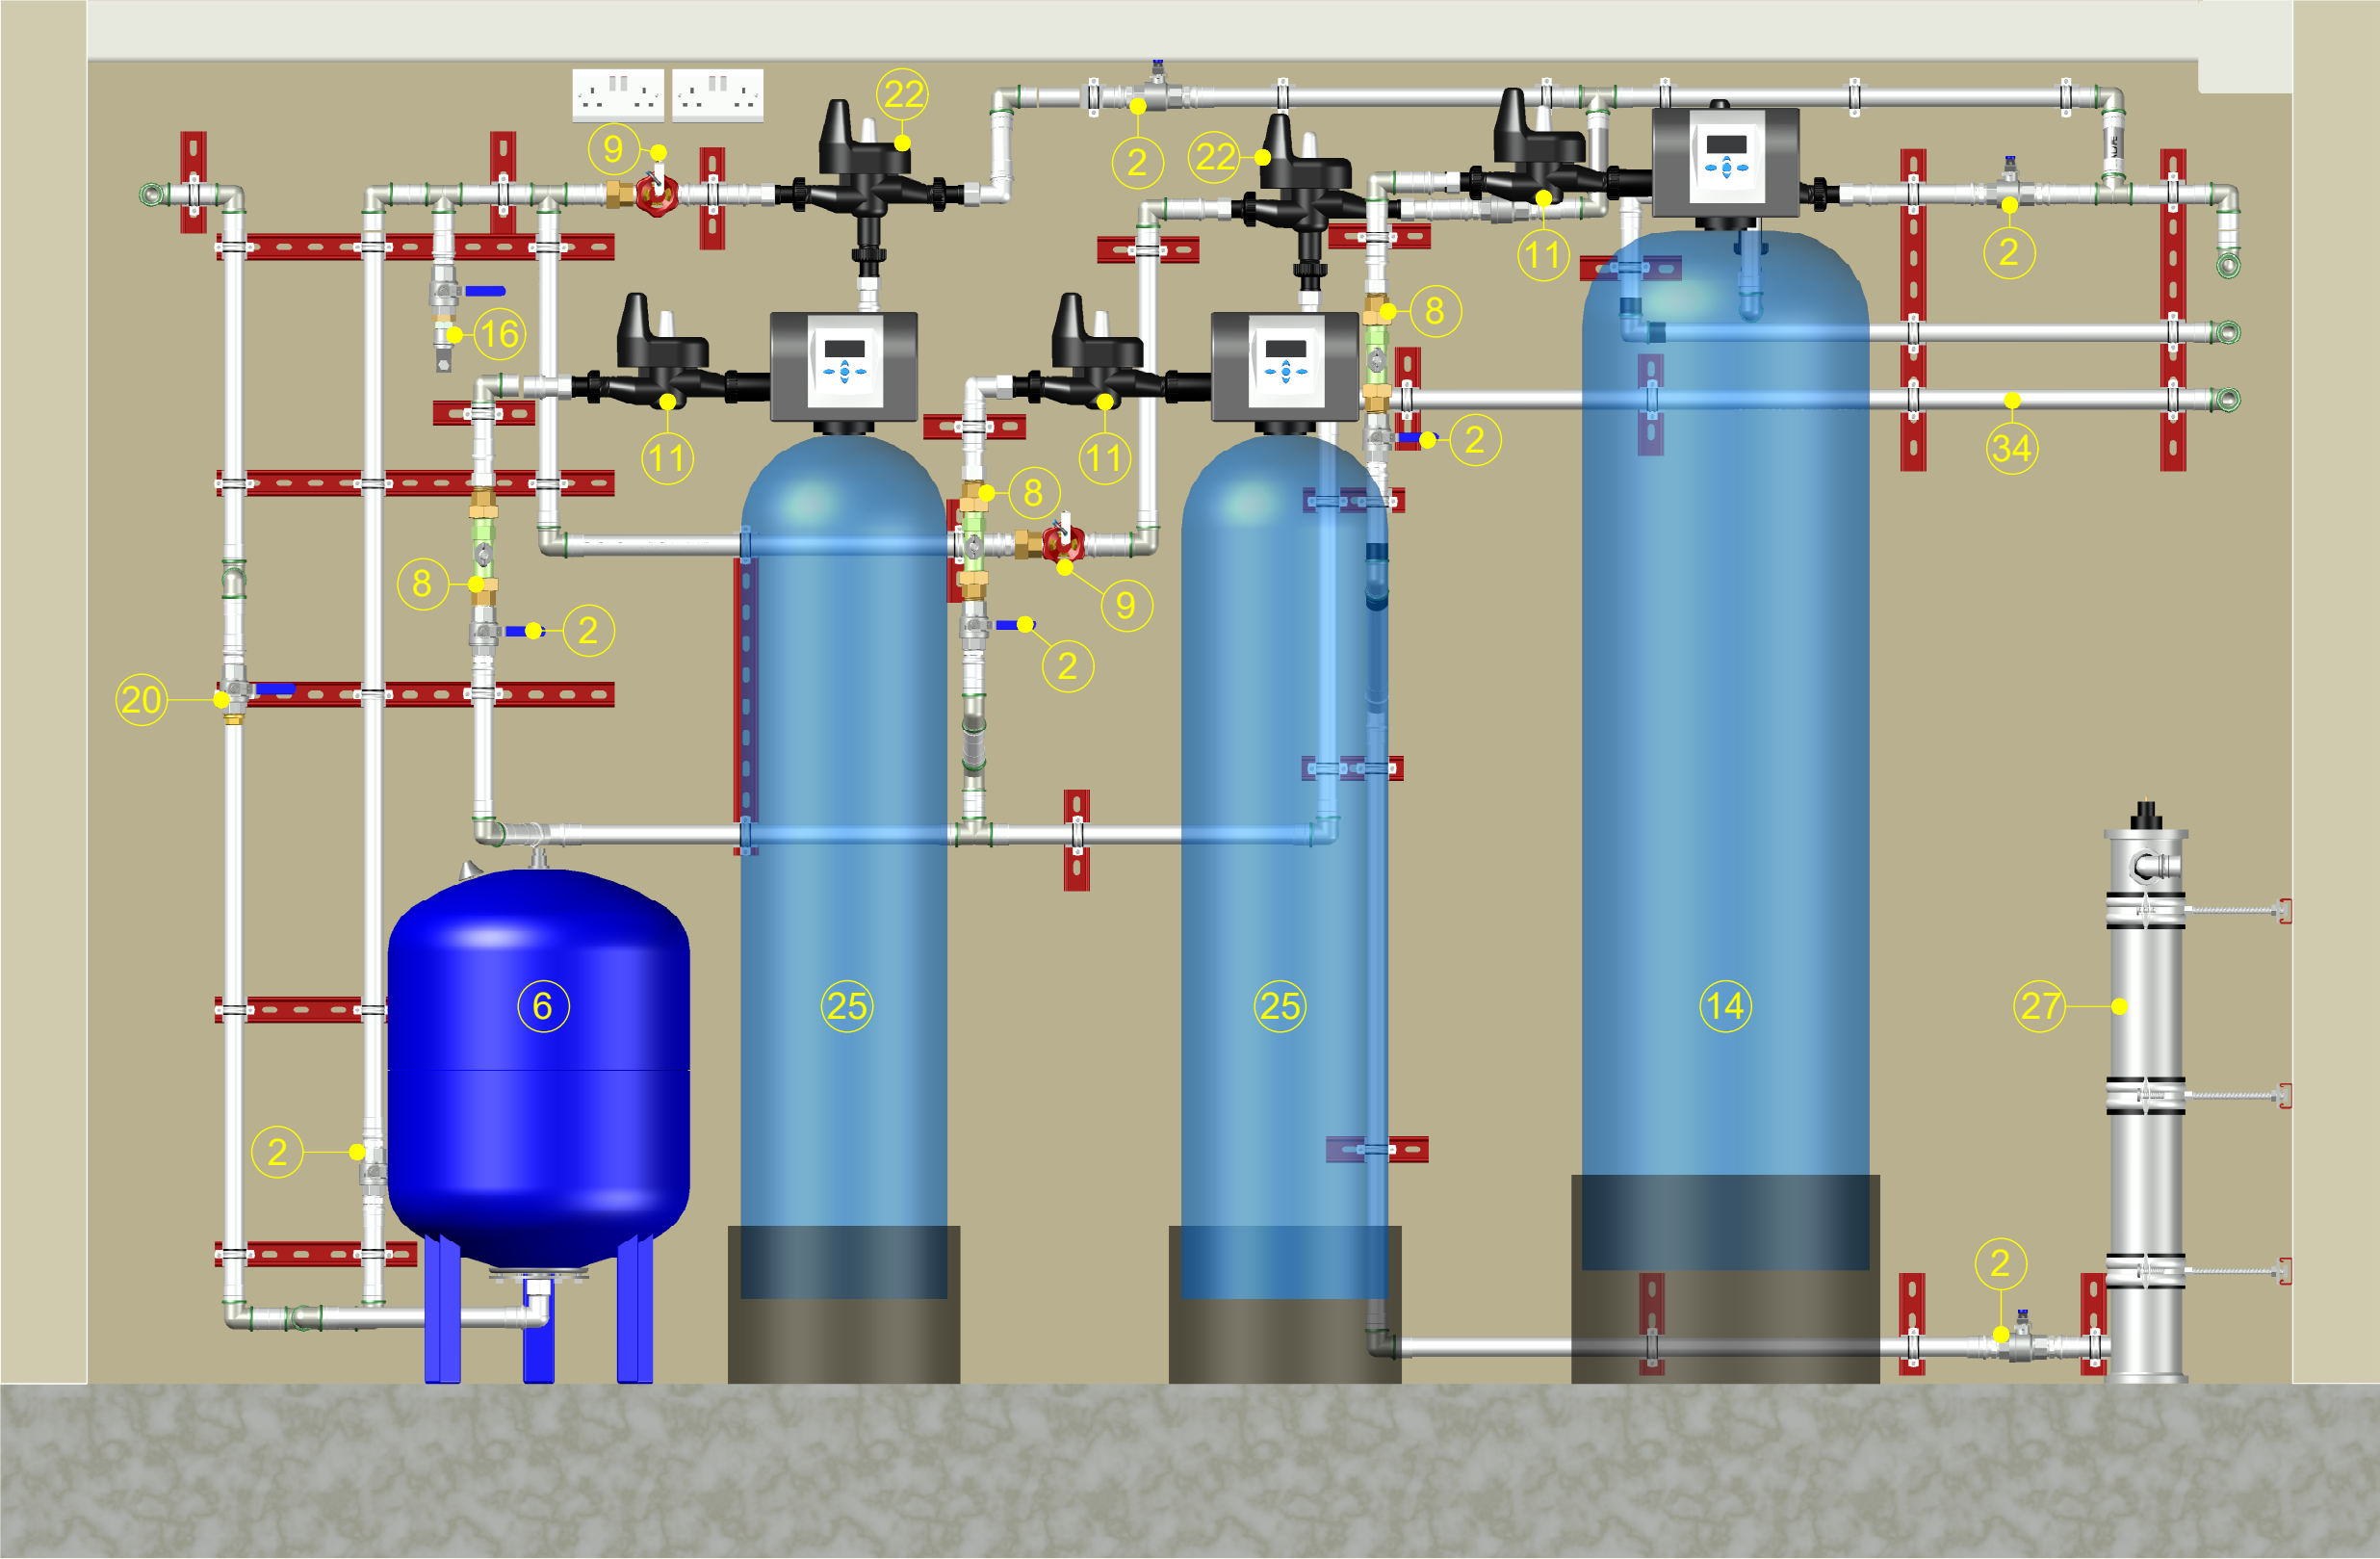


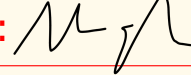

Approved

Name: Mark Aylwin

Date: 30.11.24


Sign: 

Title:	BH1422 - Elevation 1		
Client:	Inspired Villages		
Date:	25/11/2024		
Revision:	Rev000	Sheet:	1 of 4

Drawn: Mr Adam Hardiman



Indicative layout for design purposes only. Final position to be confirmed on site. Drawing is not to be scaled.

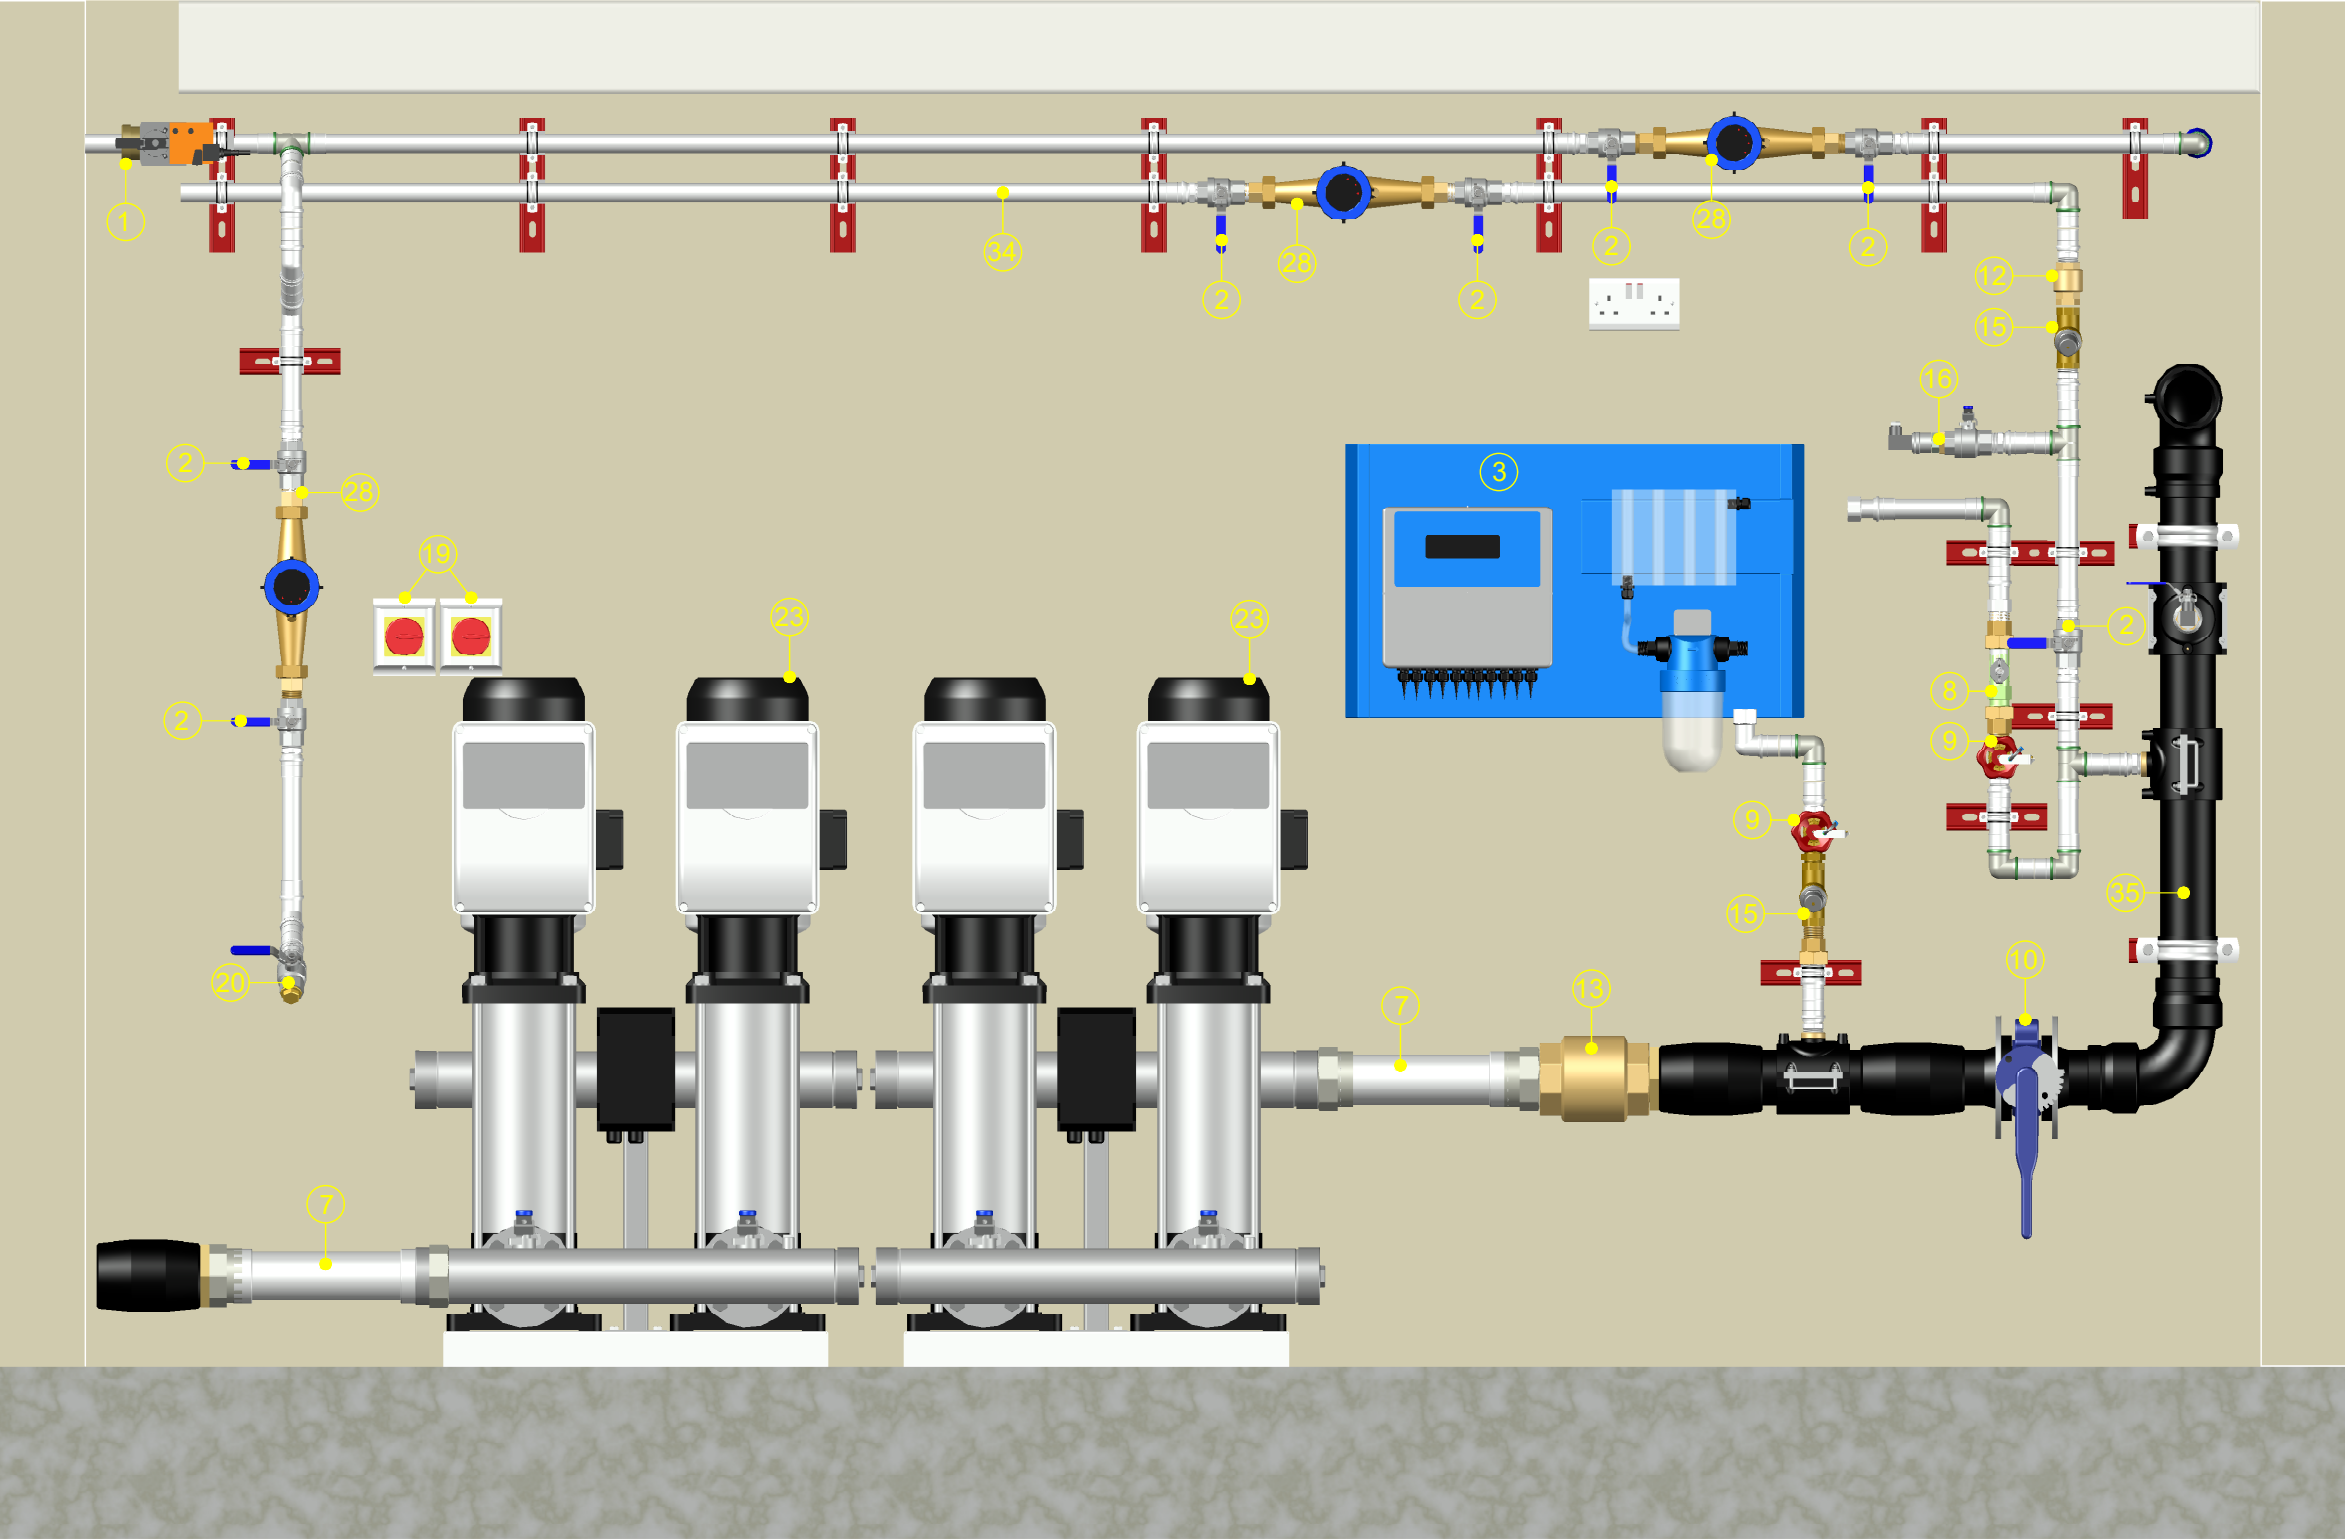

Approved

Name: Mark Aylwin

Date: 30.11.24


Sign:

Title:	BH1422 - Elevation 3		
Client:	Inspired Villages		
Date:	25/11/2024		
Revision:	Rev000	Sheet:	3 of 4

Drawn: Mr Adam Hardiman



Indicative layout for design purposes only. Final position to be confirmed on site. Drawing is not to be scaled.

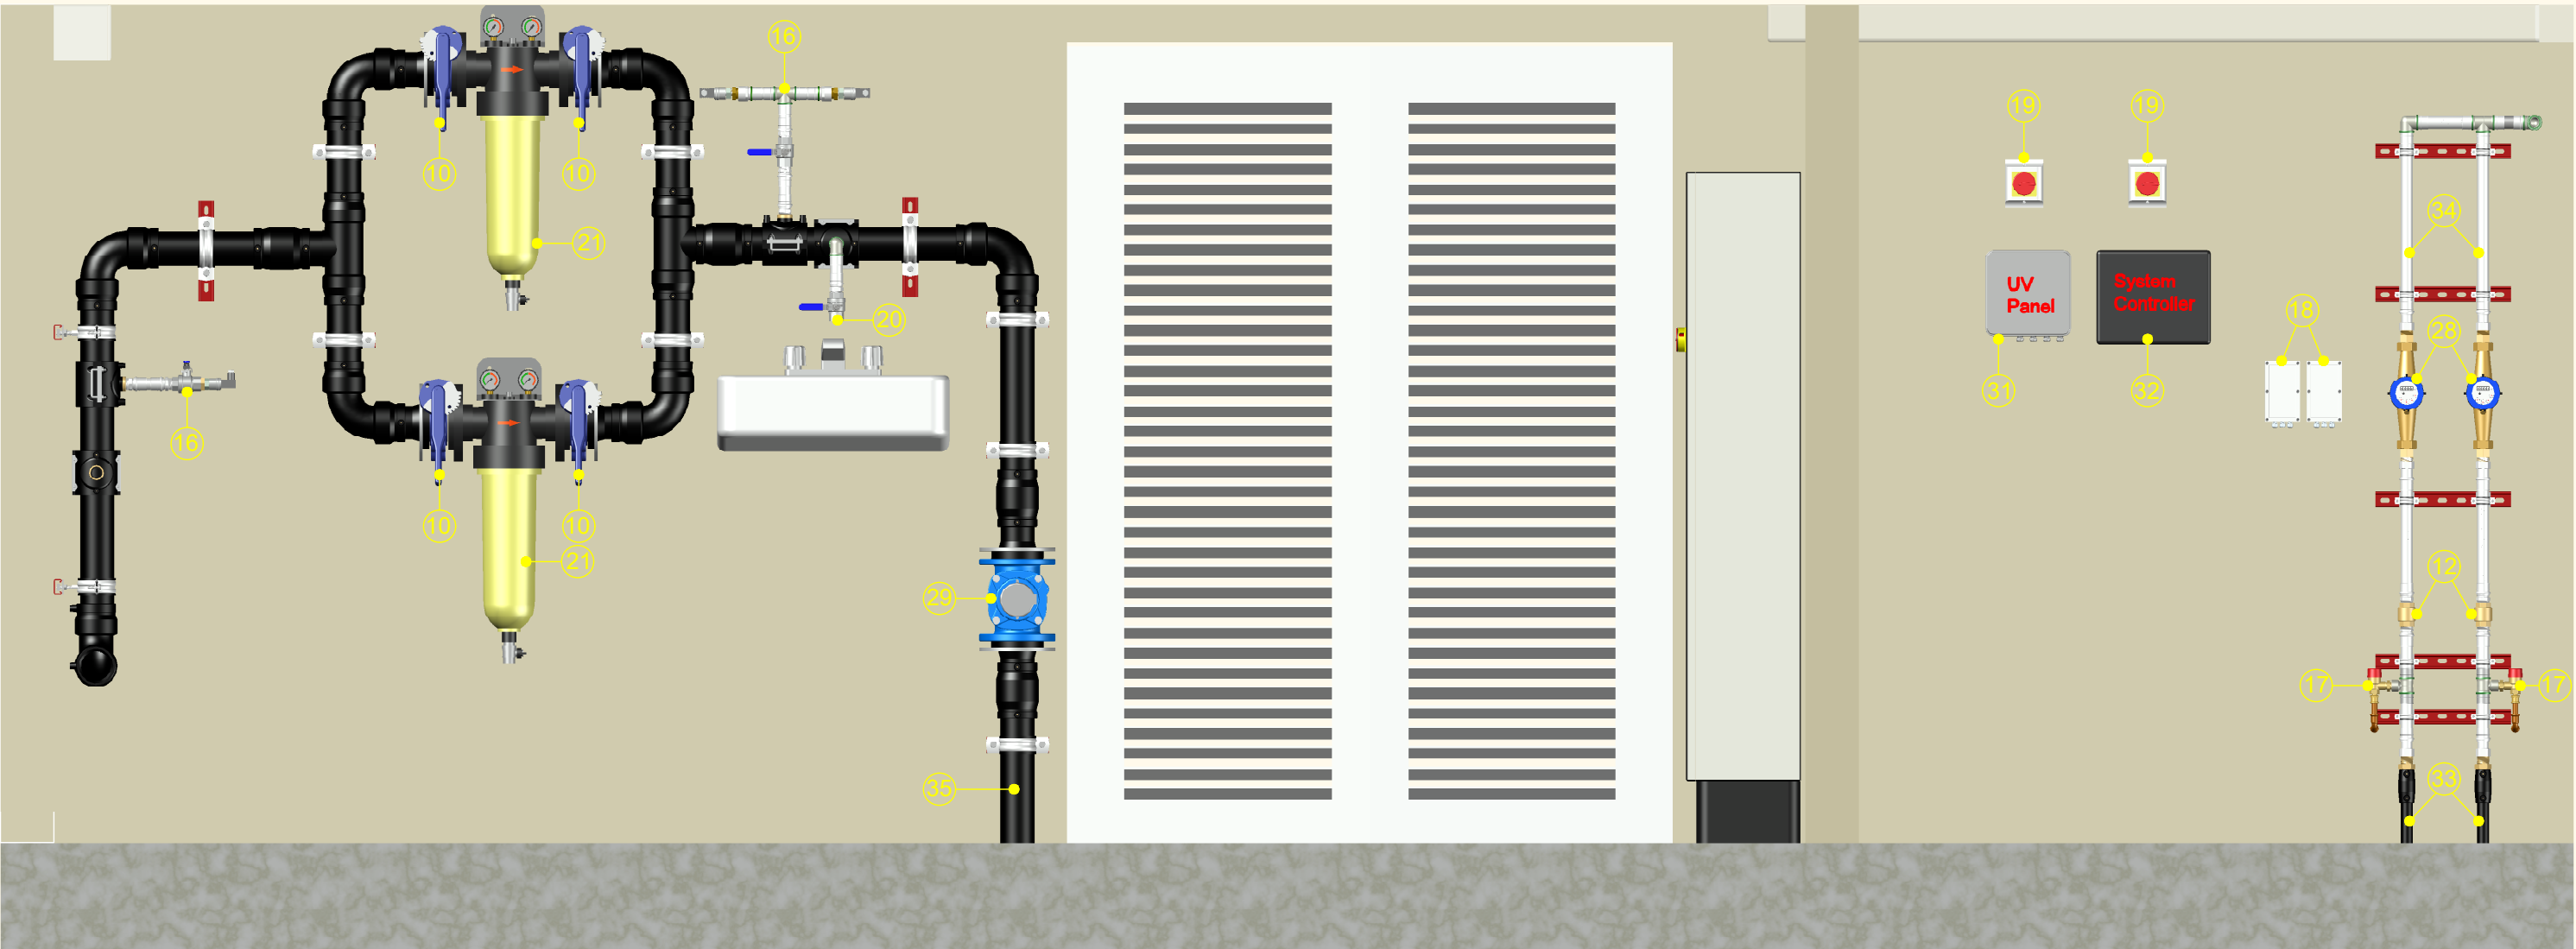

Approved

Name: Mark Aylwin

Date: 30.11.24

Sign: 

Title:	BH1422 - Elevation 4		
Client:	Inspired Villages		
Date:	25/11/2024		
Revision:	Rev000	Sheet:	4 of 4

Drawn: Mr Adam Hardiman



Indicative layout for design purposes only. Final position to be confirmed on site. Drawing is not to be scaled.