


DATE 25.07.18

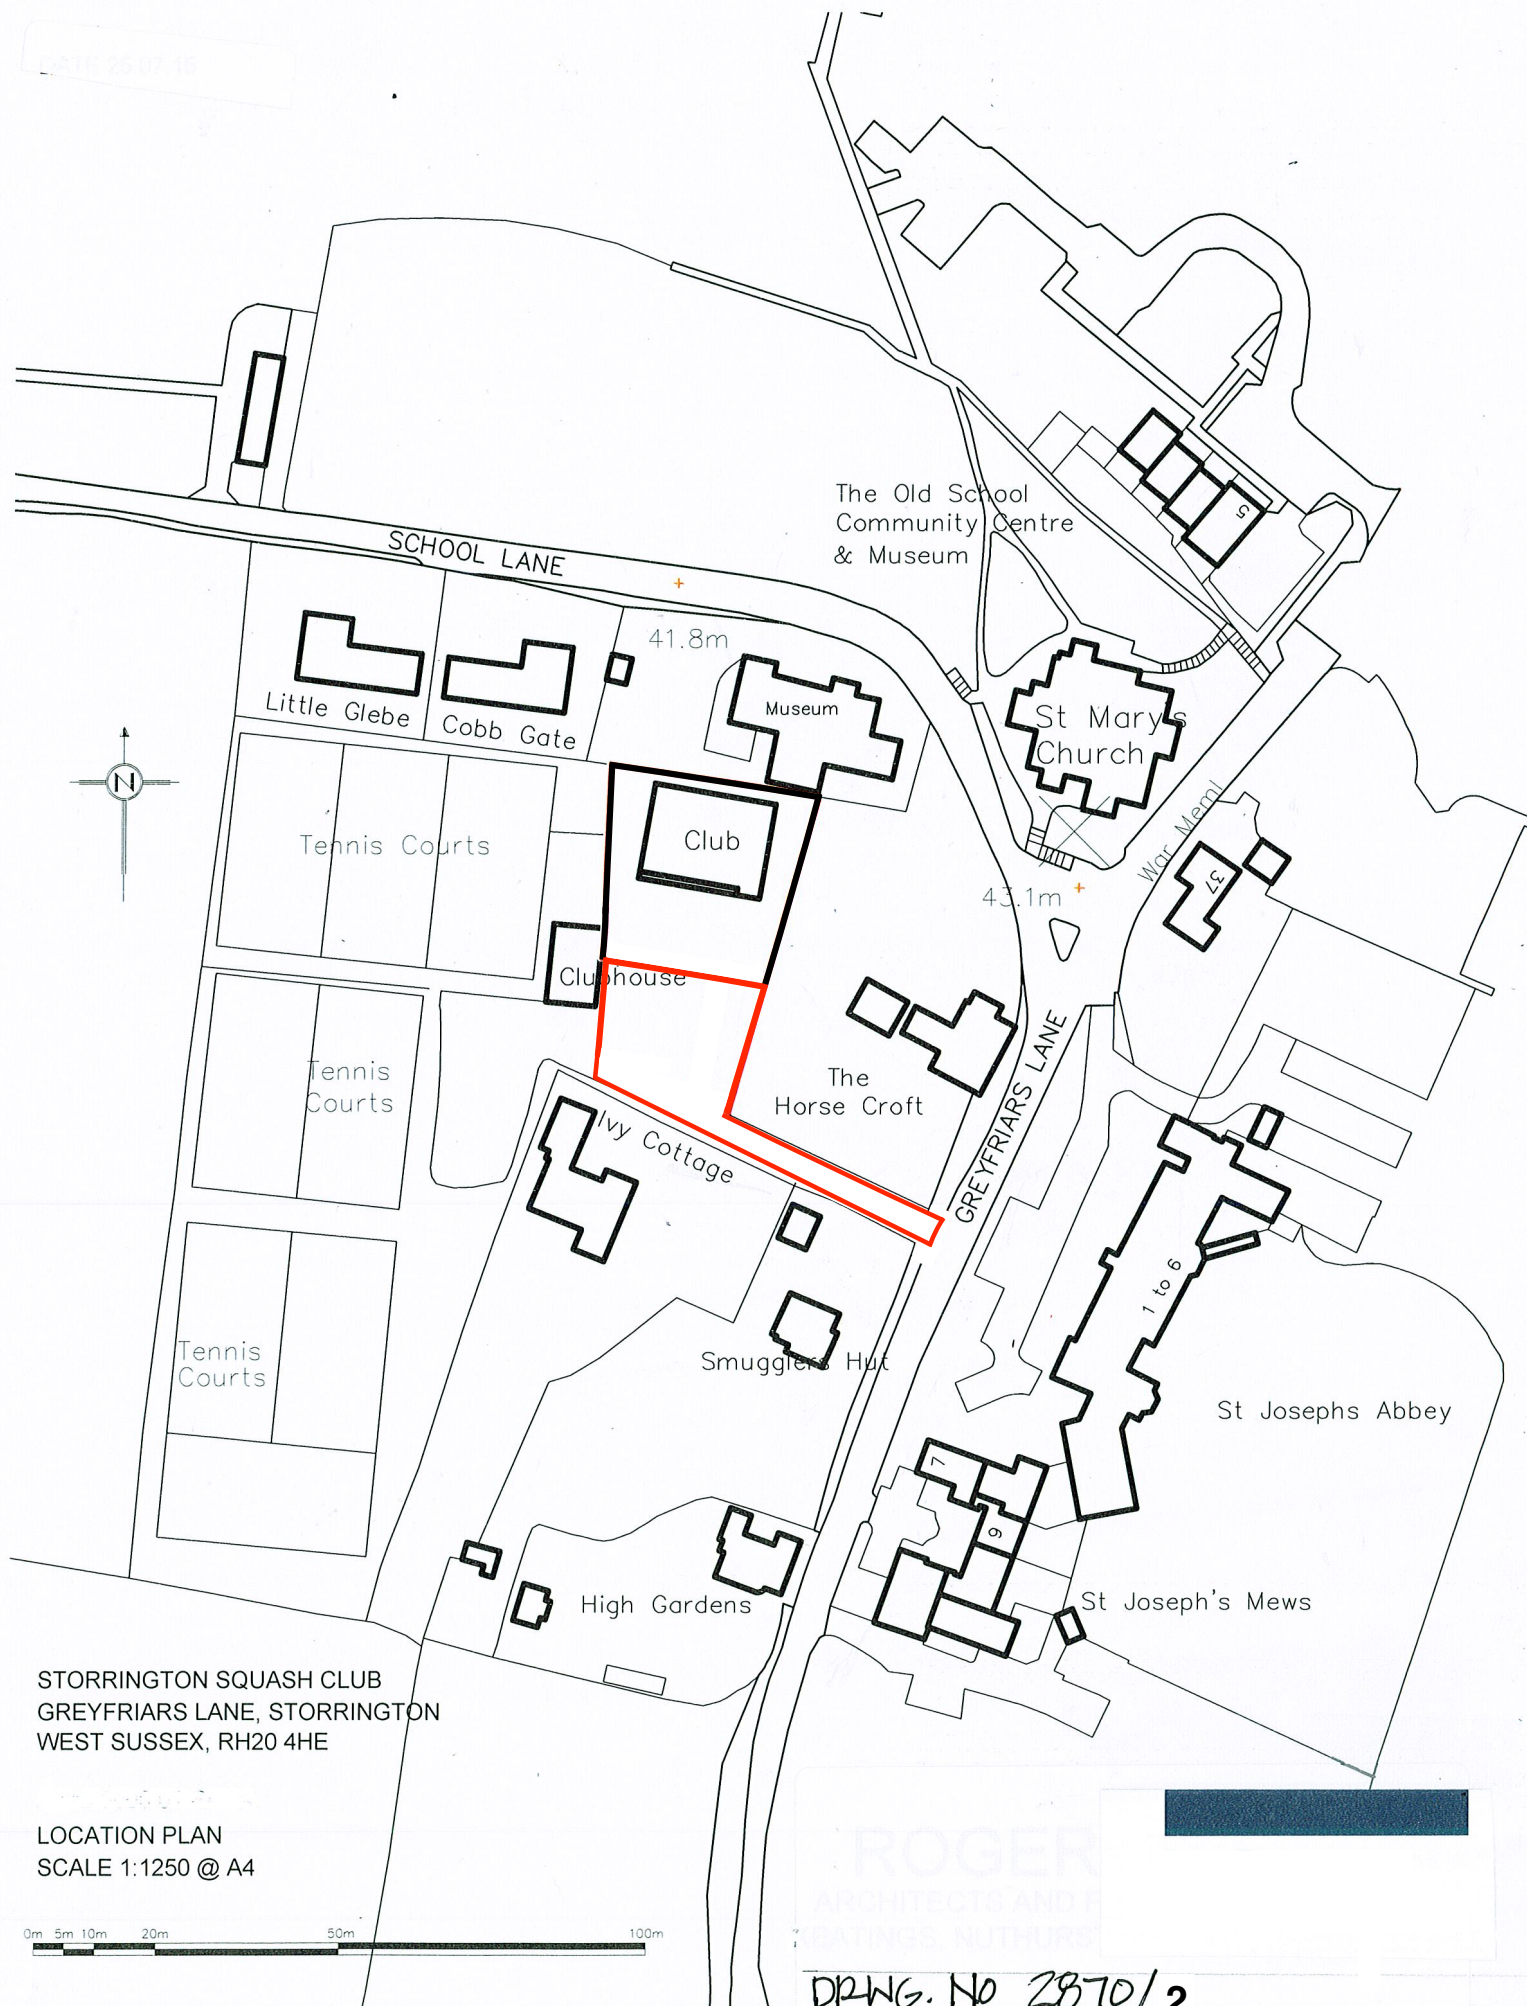

STORRINGTON SQUASH CLUB
GREYFRIARS LANE, STORRINGTON
WEST SUSSEX, RH20 4HE

LOCATION PLAN
SCALE 1:1250 @ A4

0m 5m 10m 20m 50m 100m

ROGER
ARCHITECTS AND
PLANNING
DRAWING
DRAWG. NO 2870/2