


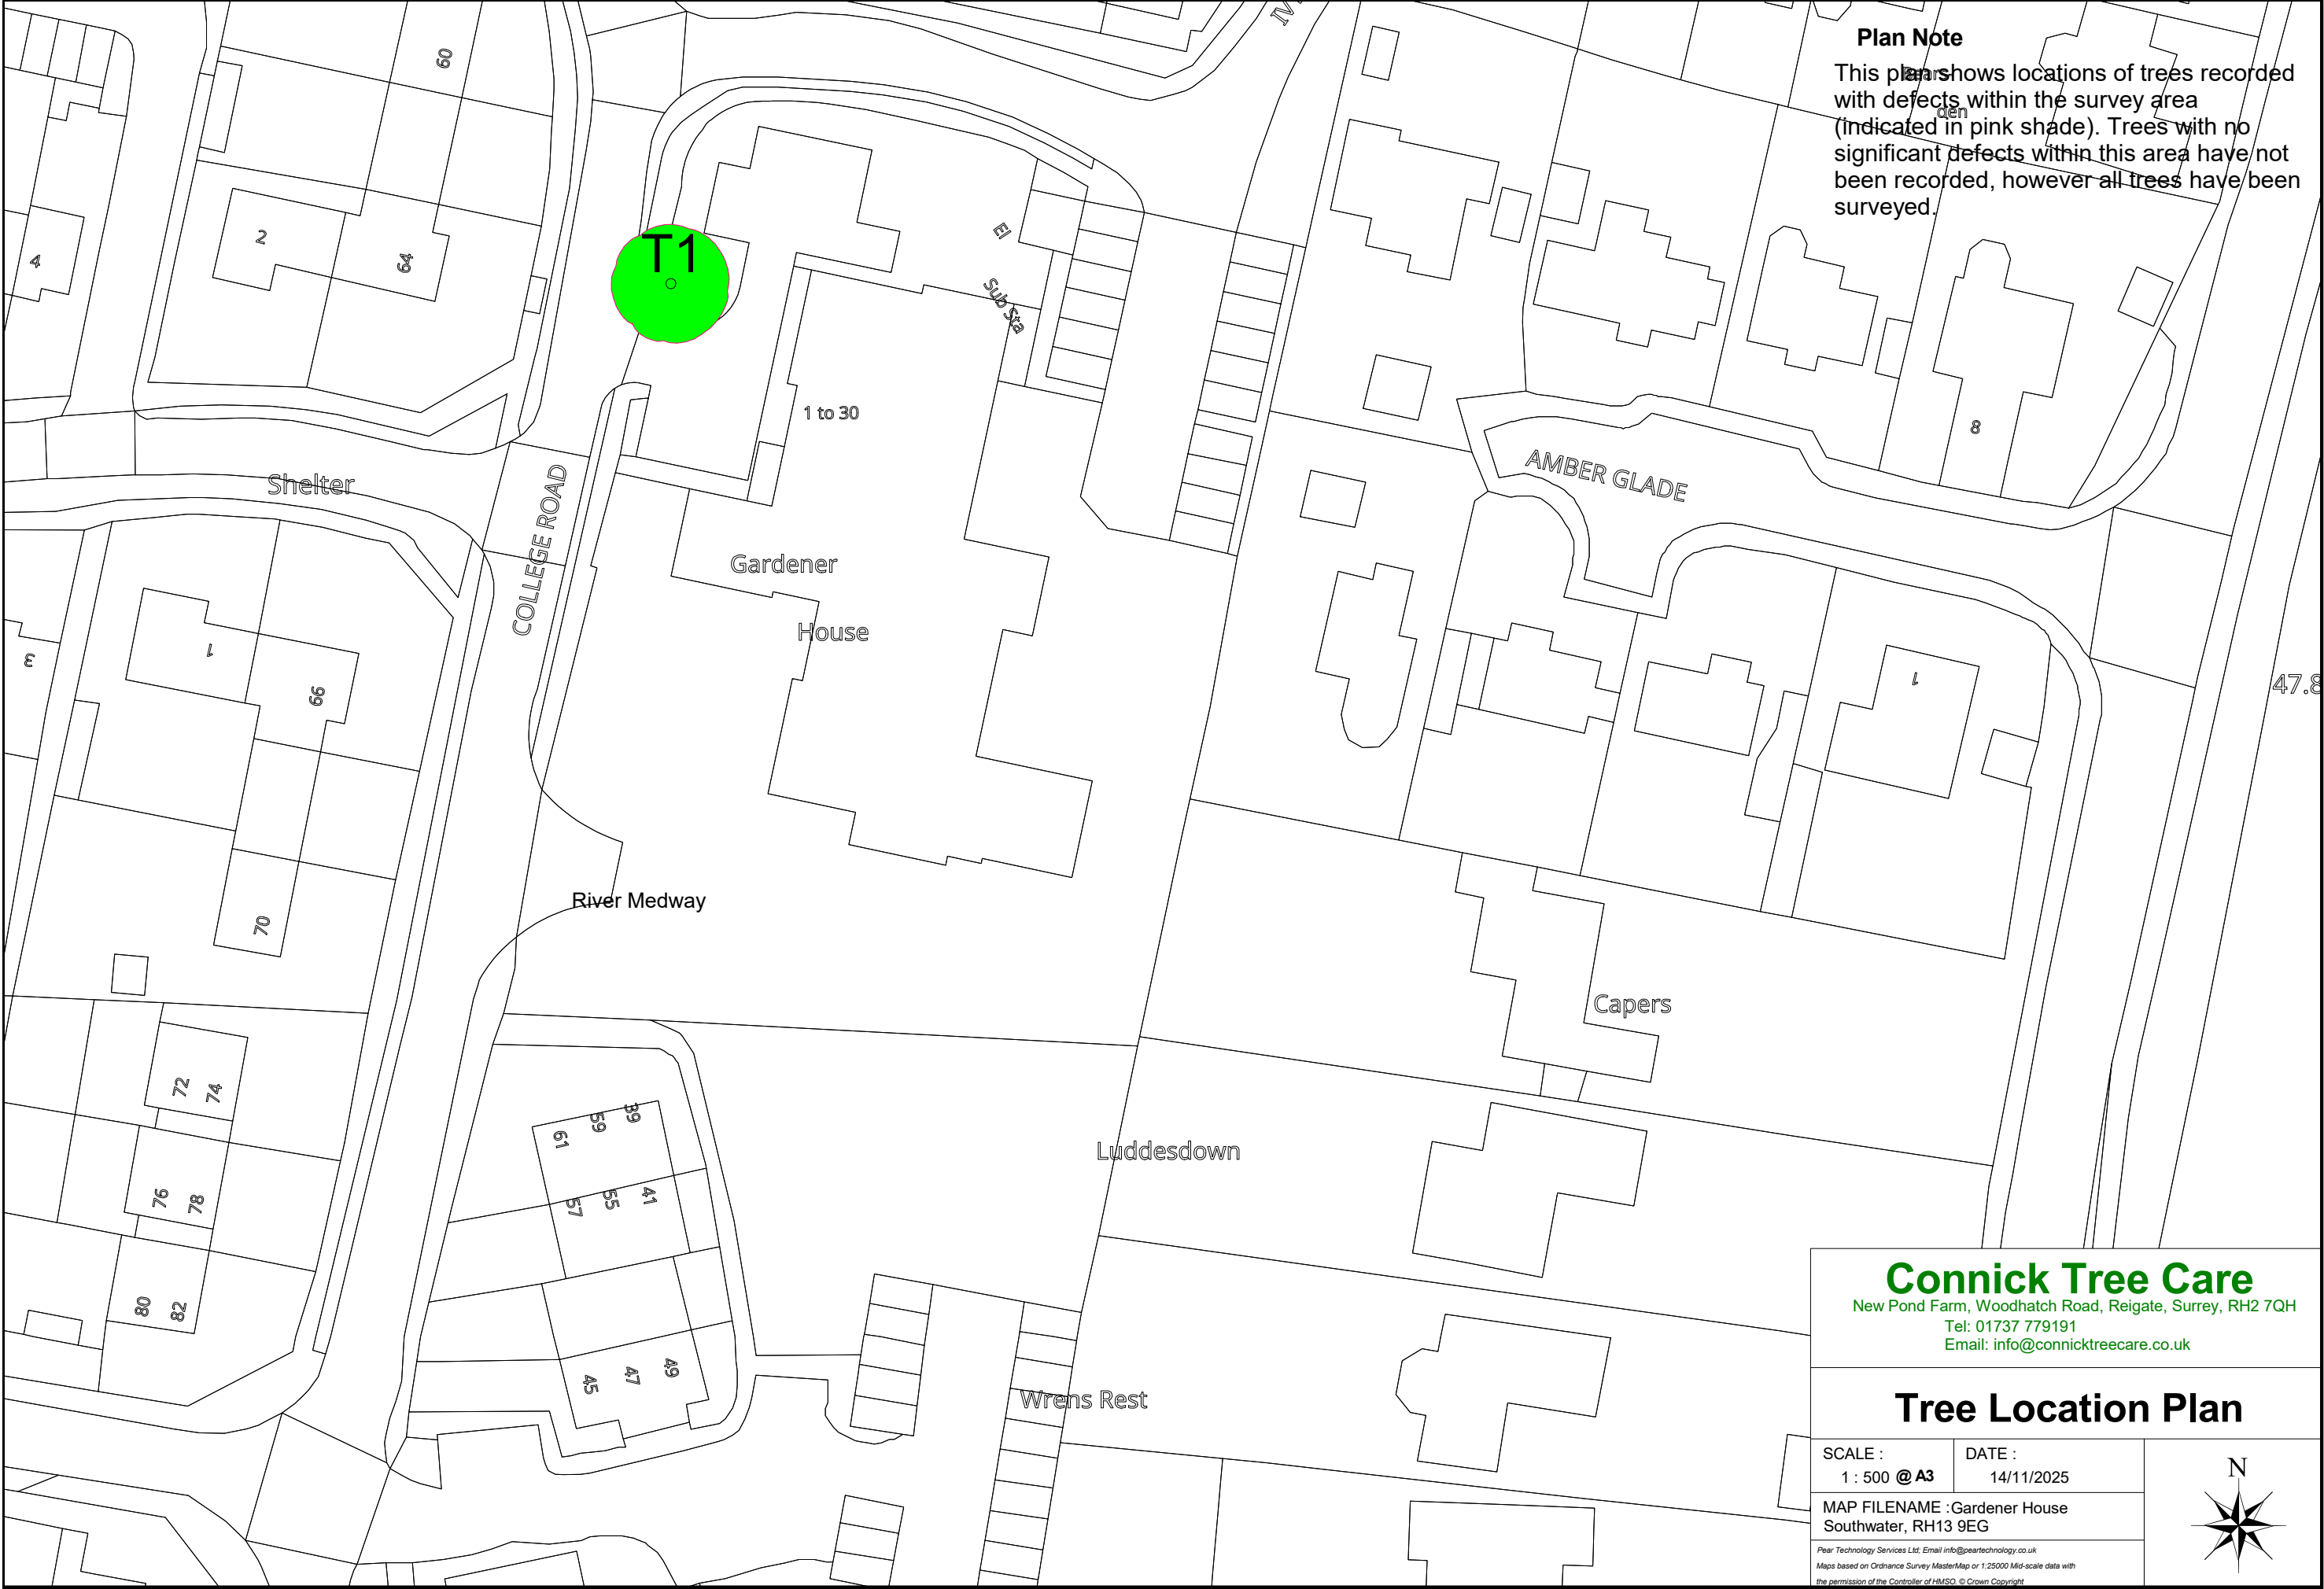

Plan Note

This plan shows locations of trees recorded with defects within the survey area (indicated in pink shade). Trees with no significant defects within this area have not been recorded, however all trees have been surveyed.

Connick Tree Care

New Pond Farm, Woodhatch Road, Reigate, Surrey, RH2 7QH
Tel: 01737 779191
Email: info@connicktrecare.co.uk

Tree Location Plan

SCALE :
1 : 500 @ A3

DATE :
14/11/2025

MAP FILENAME : Gardener House
Southwater, RH13 9EG

Pear Technology Services Ltd, Email info@peartechnology.co.uk
Maps based on Ordnance Survey MasterMap or 1:25000 Mid-scale data with
the permission of the Controller of HMSO. © Crown Copyright

