DO NOT SCALE FROM THIS DRAWING



South Elevation 1:100

East Elevation 1:100

North Elevation 1:100

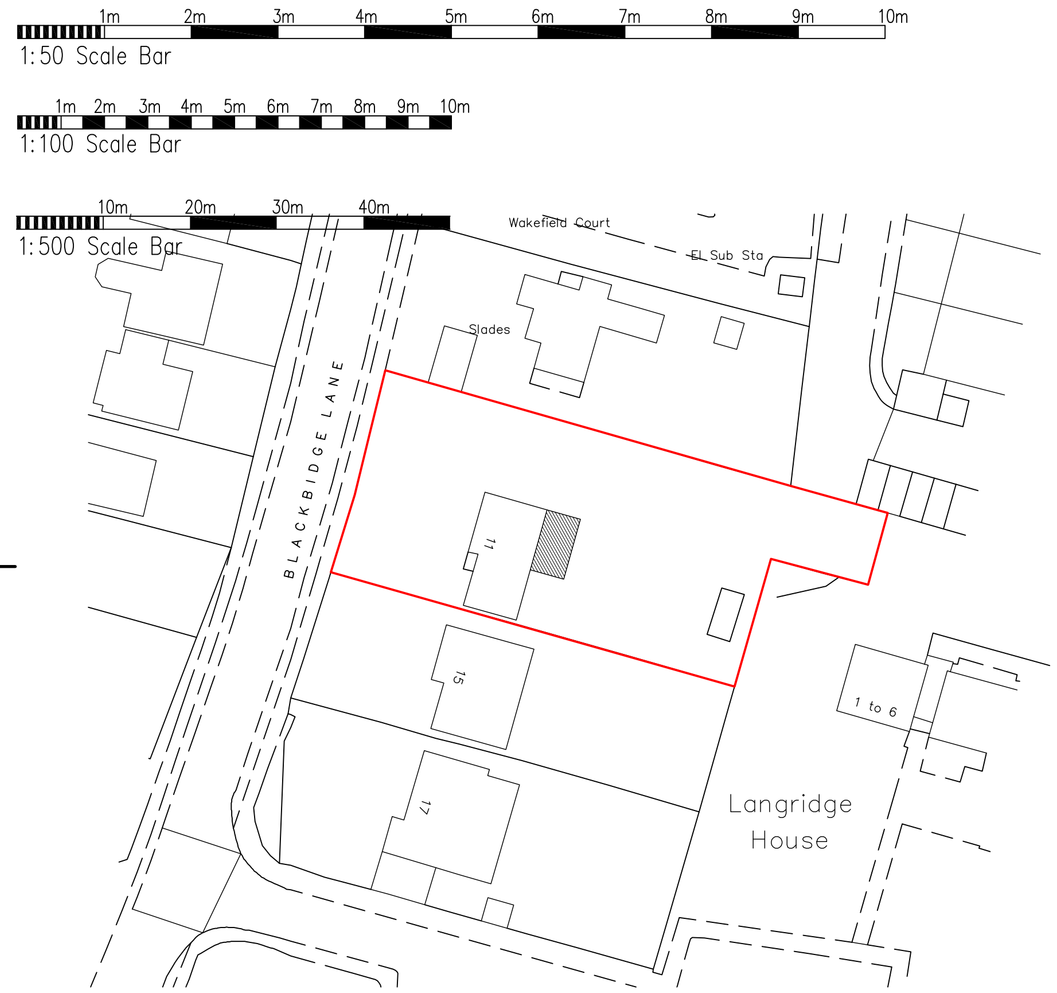


Block Plan 1:500

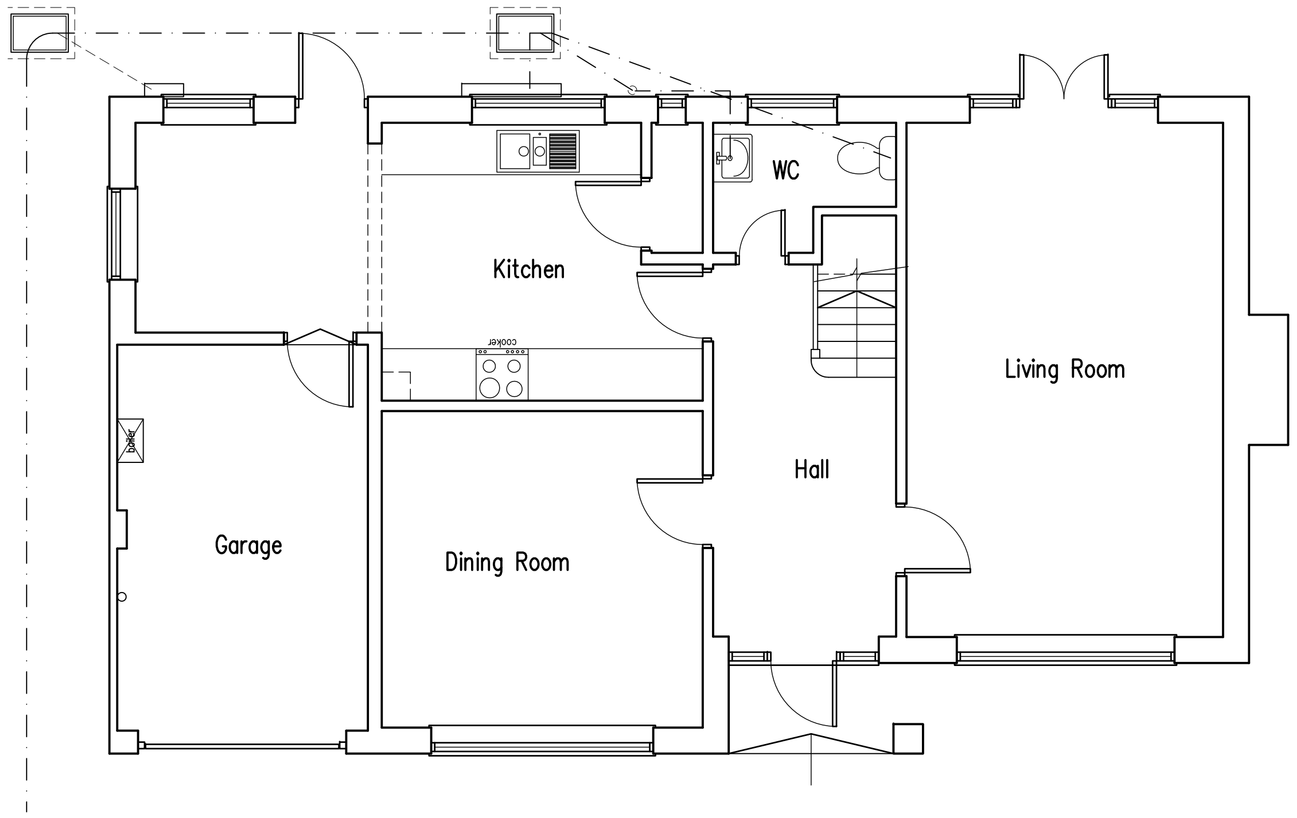


Ground Floor Plan 1:50

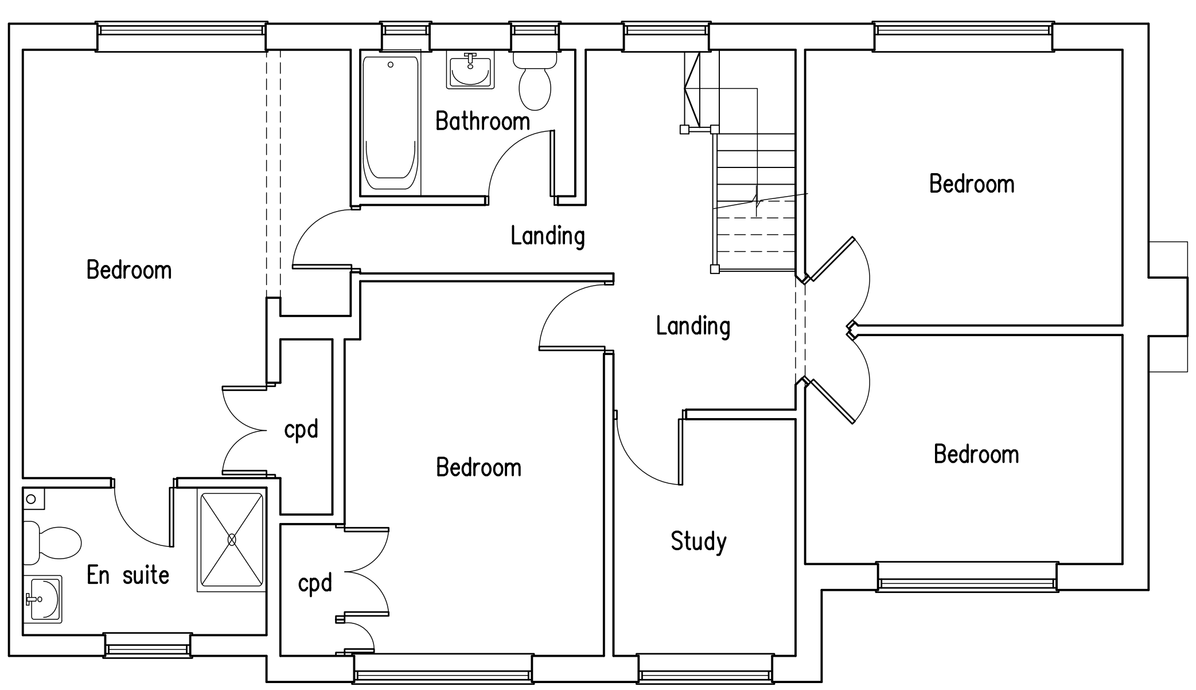


First Floor Plan 1:50

rja Planning & Building Consultants Ltd.
9 Sea Spray Avenue
Shoreham-By-Sea
West Sussex BN43 5PR
t: 01273 467297 mob: 07971 375739
e: rex@rjapbc.co.uk web: www.rjapbc.co.uk

Chartered Institute of Architectural Technologists

PROJECT: 11 Blackbridge Lane, Horsham RH12 1RP

DRAWING TITLE: Existing Floor Plans & Elevations

CLIENT: Steve and Karen Whitaker

DWG NO: 24975-03

REVISION:

SCALE: 1:50, 1:100 @ A1

DATE: 08.05.24

DRAWN: rex