Copyright © 2024 DHA Architecture Ltd. All rights reserved. Limited reproduction and distribution permitted for the sole purpose of the planning of this named development only.

Ordnance Survey data © Crown Copyright. All rights reserved. Licence number 100022432.

Do not scale other than for Local Authority Planning purposes.

Bellway

N

S

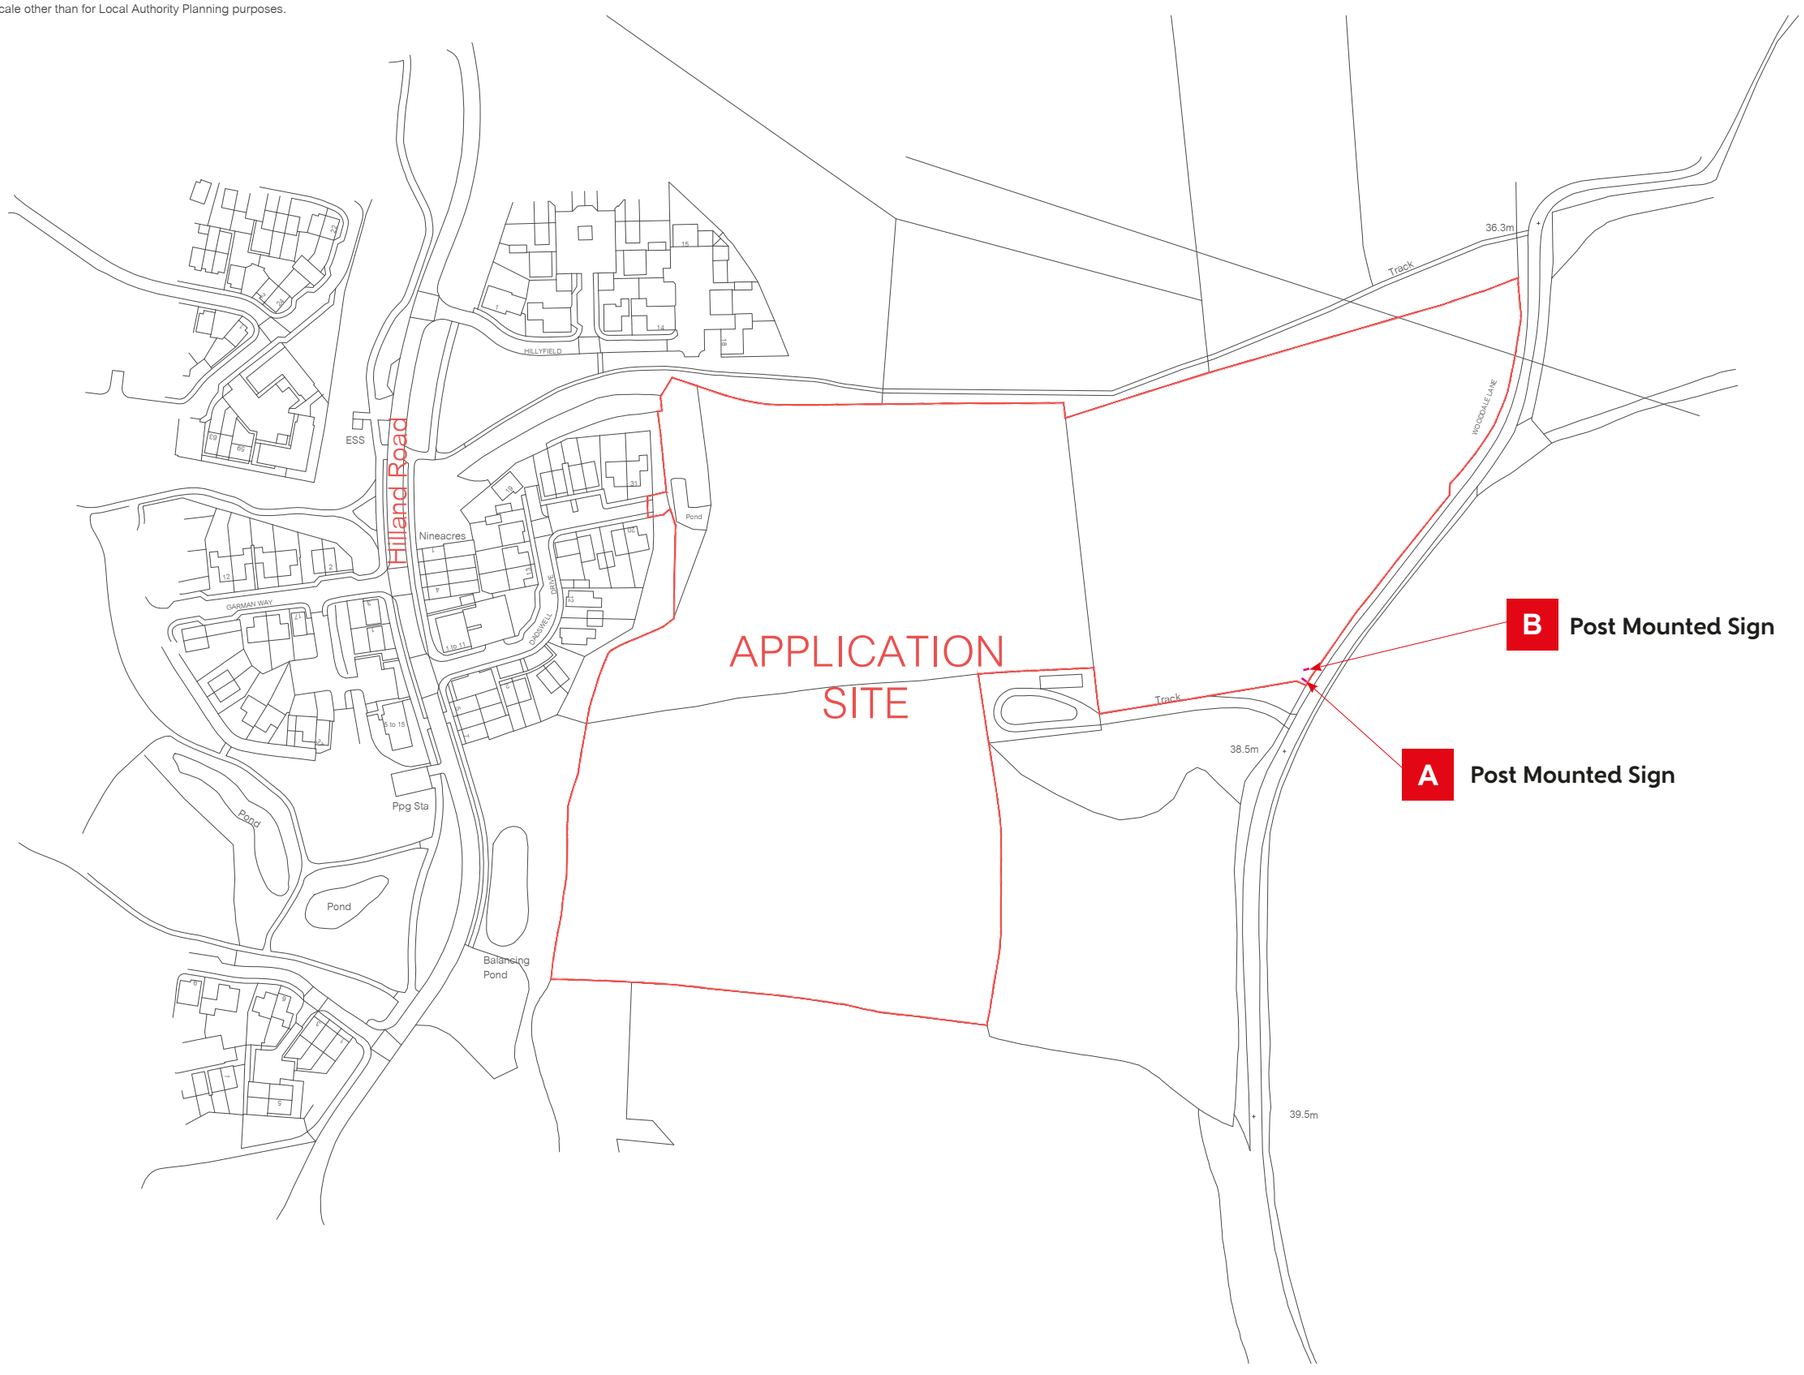

06401-03 WOODVALE PLANNING DOCUMENT DATE: 06.01.25 SCALE: AS SHOWN @ A3	AMENDS:	DRAWING NO: 06401-03-0001 DRAWN BY: AB PAGE: 6	thinkbdw (tm) 4 Wyncolls Road, Colchester CO4 9HU