


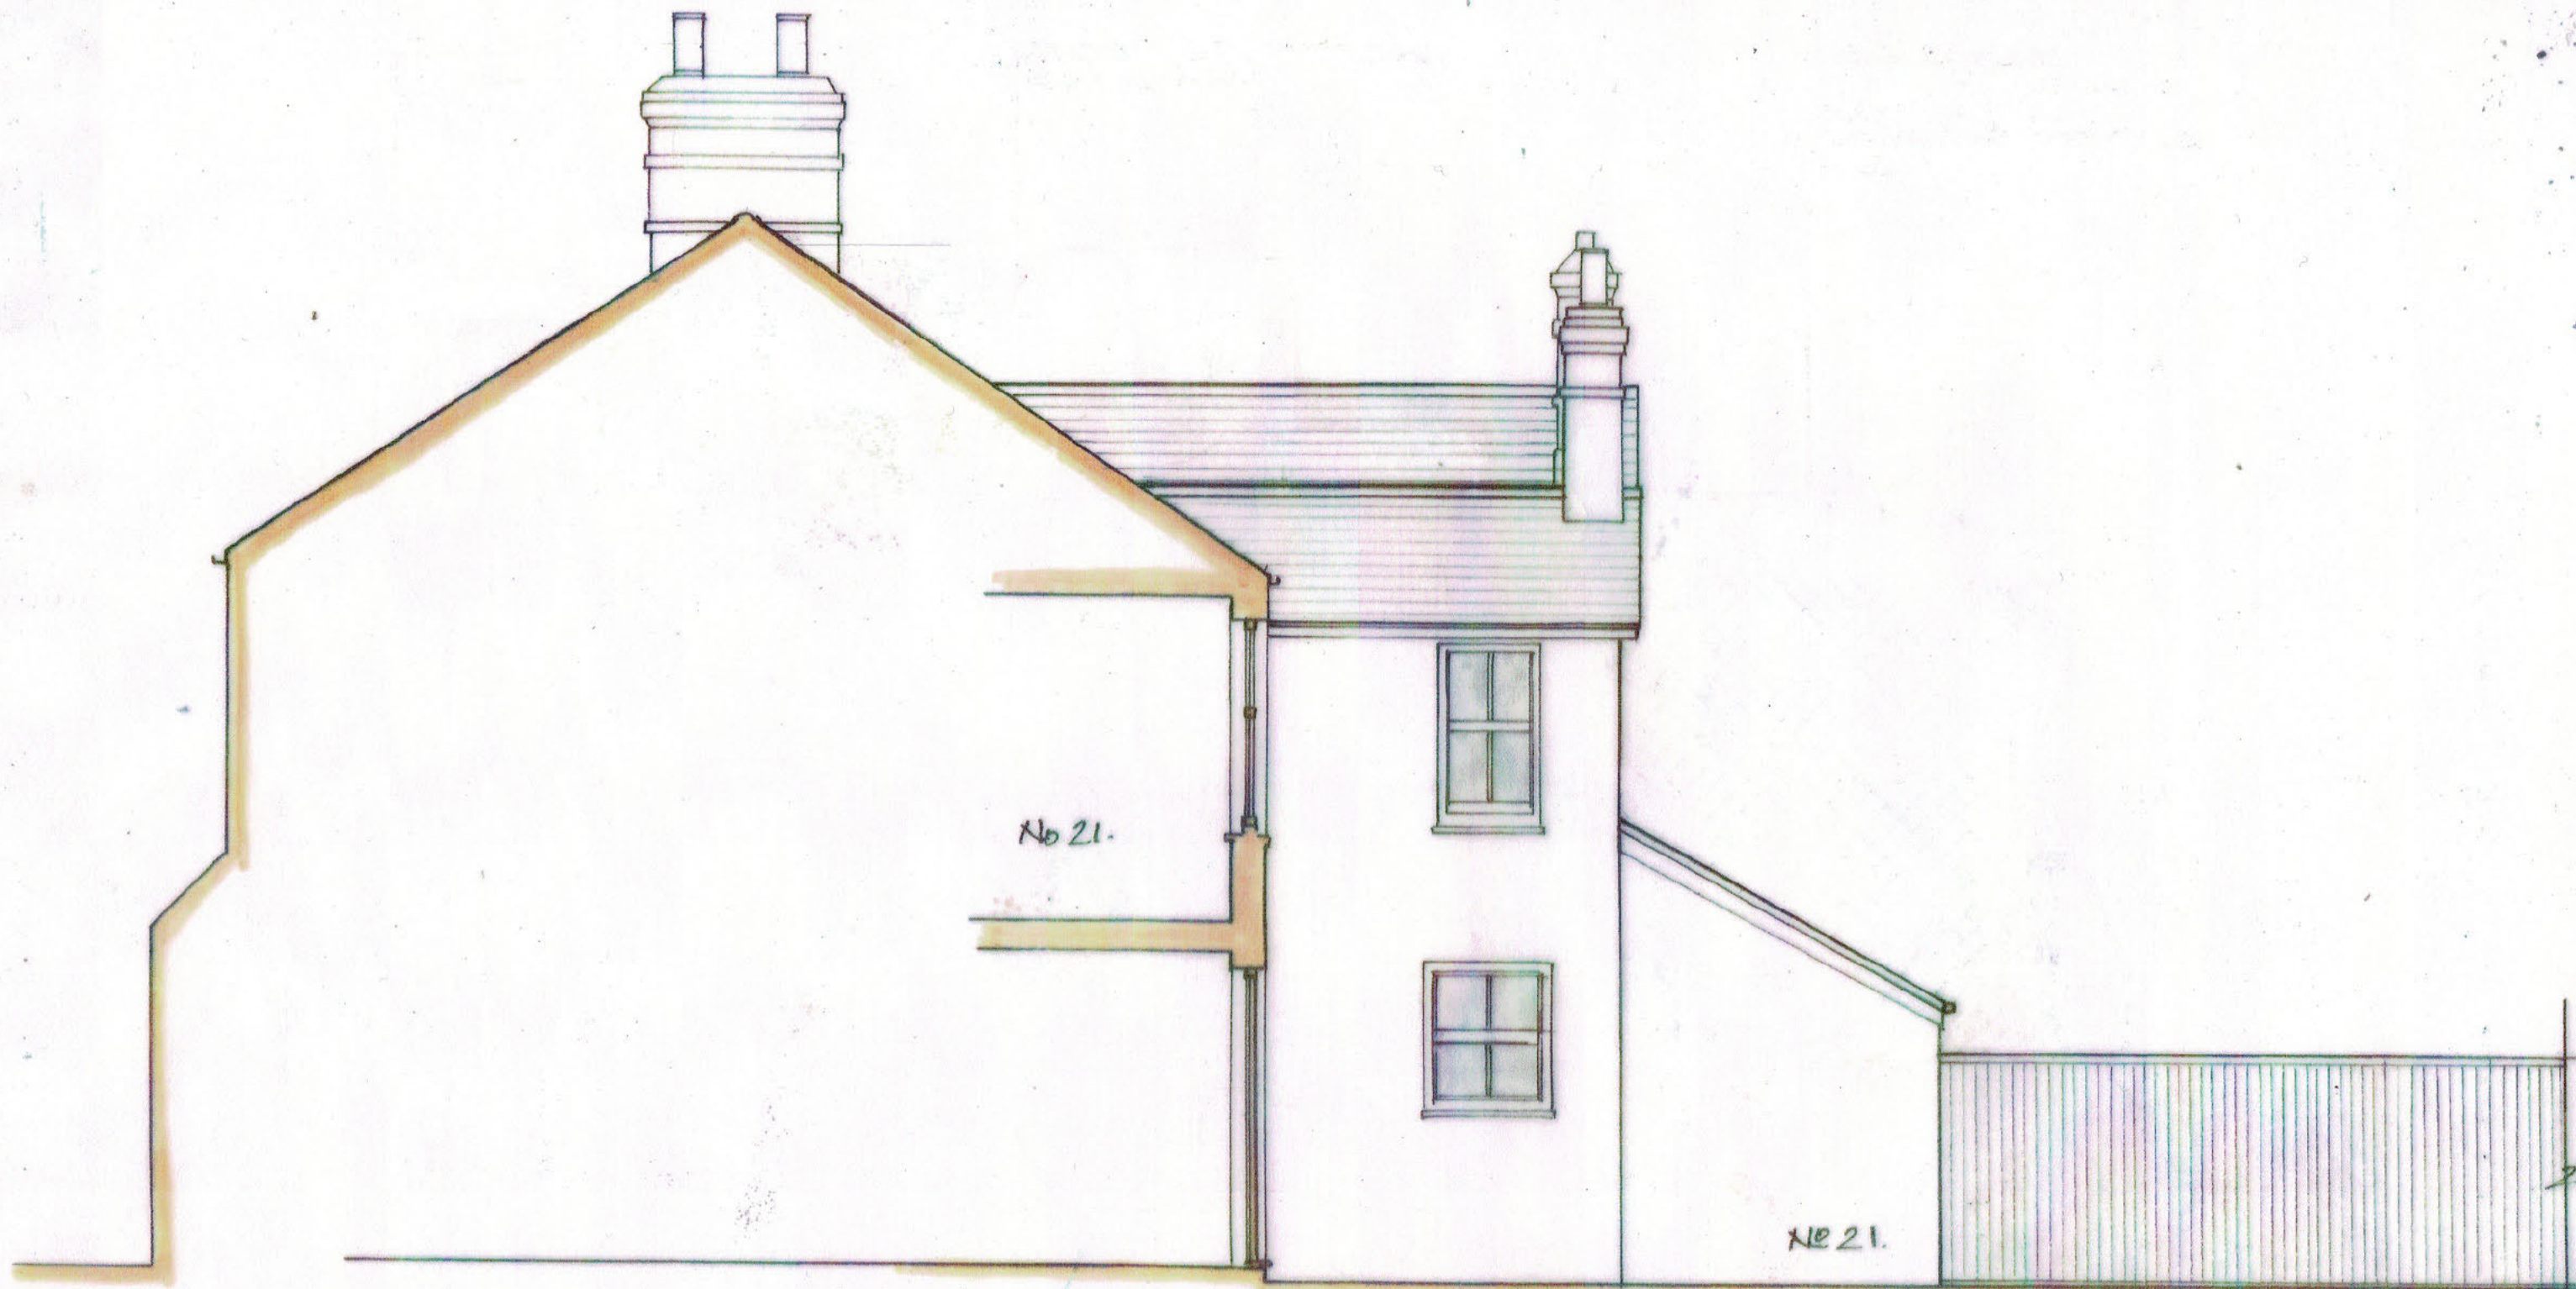

19. BILLINGSHURST ROAD
RH12 3LB.

EXISTING WEST FACING
ELEVATION.

0 0.5 1 2 3 4 M.

SCALE 1:50 @ A3.

MARCH 2026.

M. LOATES TAYLOR
MA(RCA) RIBA

B.R. 2602 PL 010