


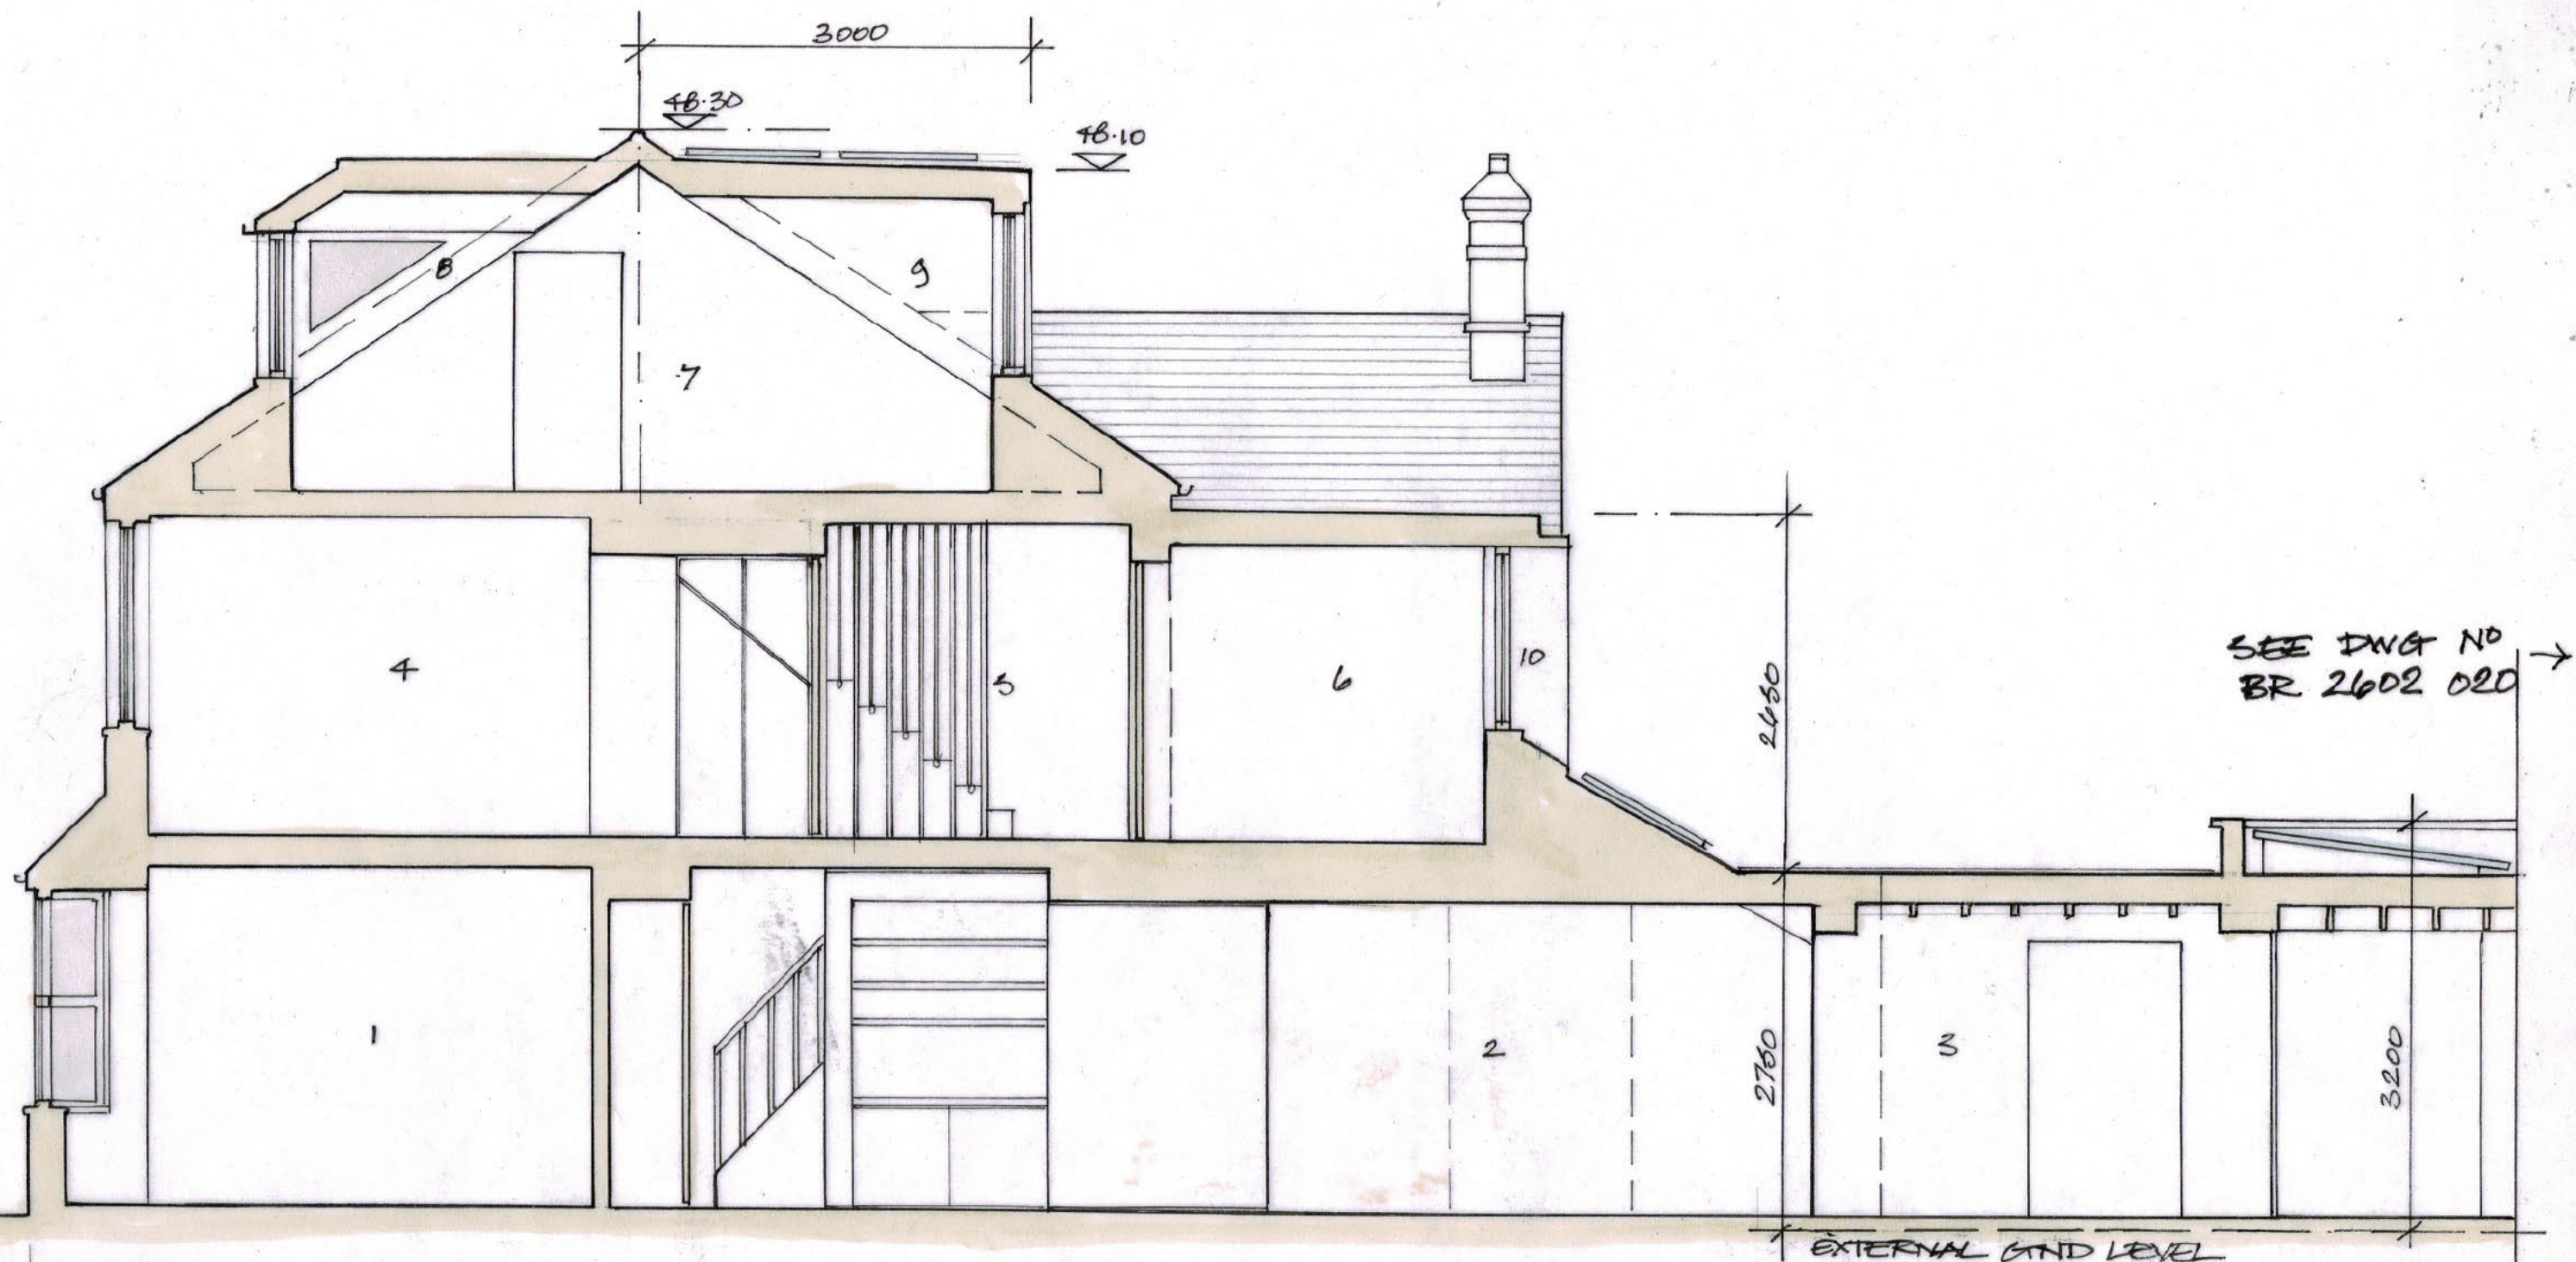

SEE DWG NO
BR 2602 020 →

- 1 BEDROOM / SNOOZE.
- 2 LIVING.
- 3 LINK TO SINGLE STOREY EXTENSION.
- 4 BEDROOM.
- 5 NEW STAIR TO LEFT.
- 6 BEDROOM.
- 7 HOME OFFICE.
- 8 PROPOSED DORMER.
- 9 PROPOSED LOFT EXTENSION.
- 10 NEW WINDOW TO FIRST FLOOR. SIDE EXTENSION.

EXTERNAL GND LEVEL

15 BILLINGSHURST ROAD.
RH12 3LB

PROPOSED SECTION A-A. (PART SECTION).

MARCH 2020.

0 0.5 1 2 3 4 M.

SCALE 1:50 @ A3.

LOATES-TAYLOR
M(A/RCA) RIBA

B.R 2602 PL. 019.