


SEE
DWG
NO
BR 2602
PL 019

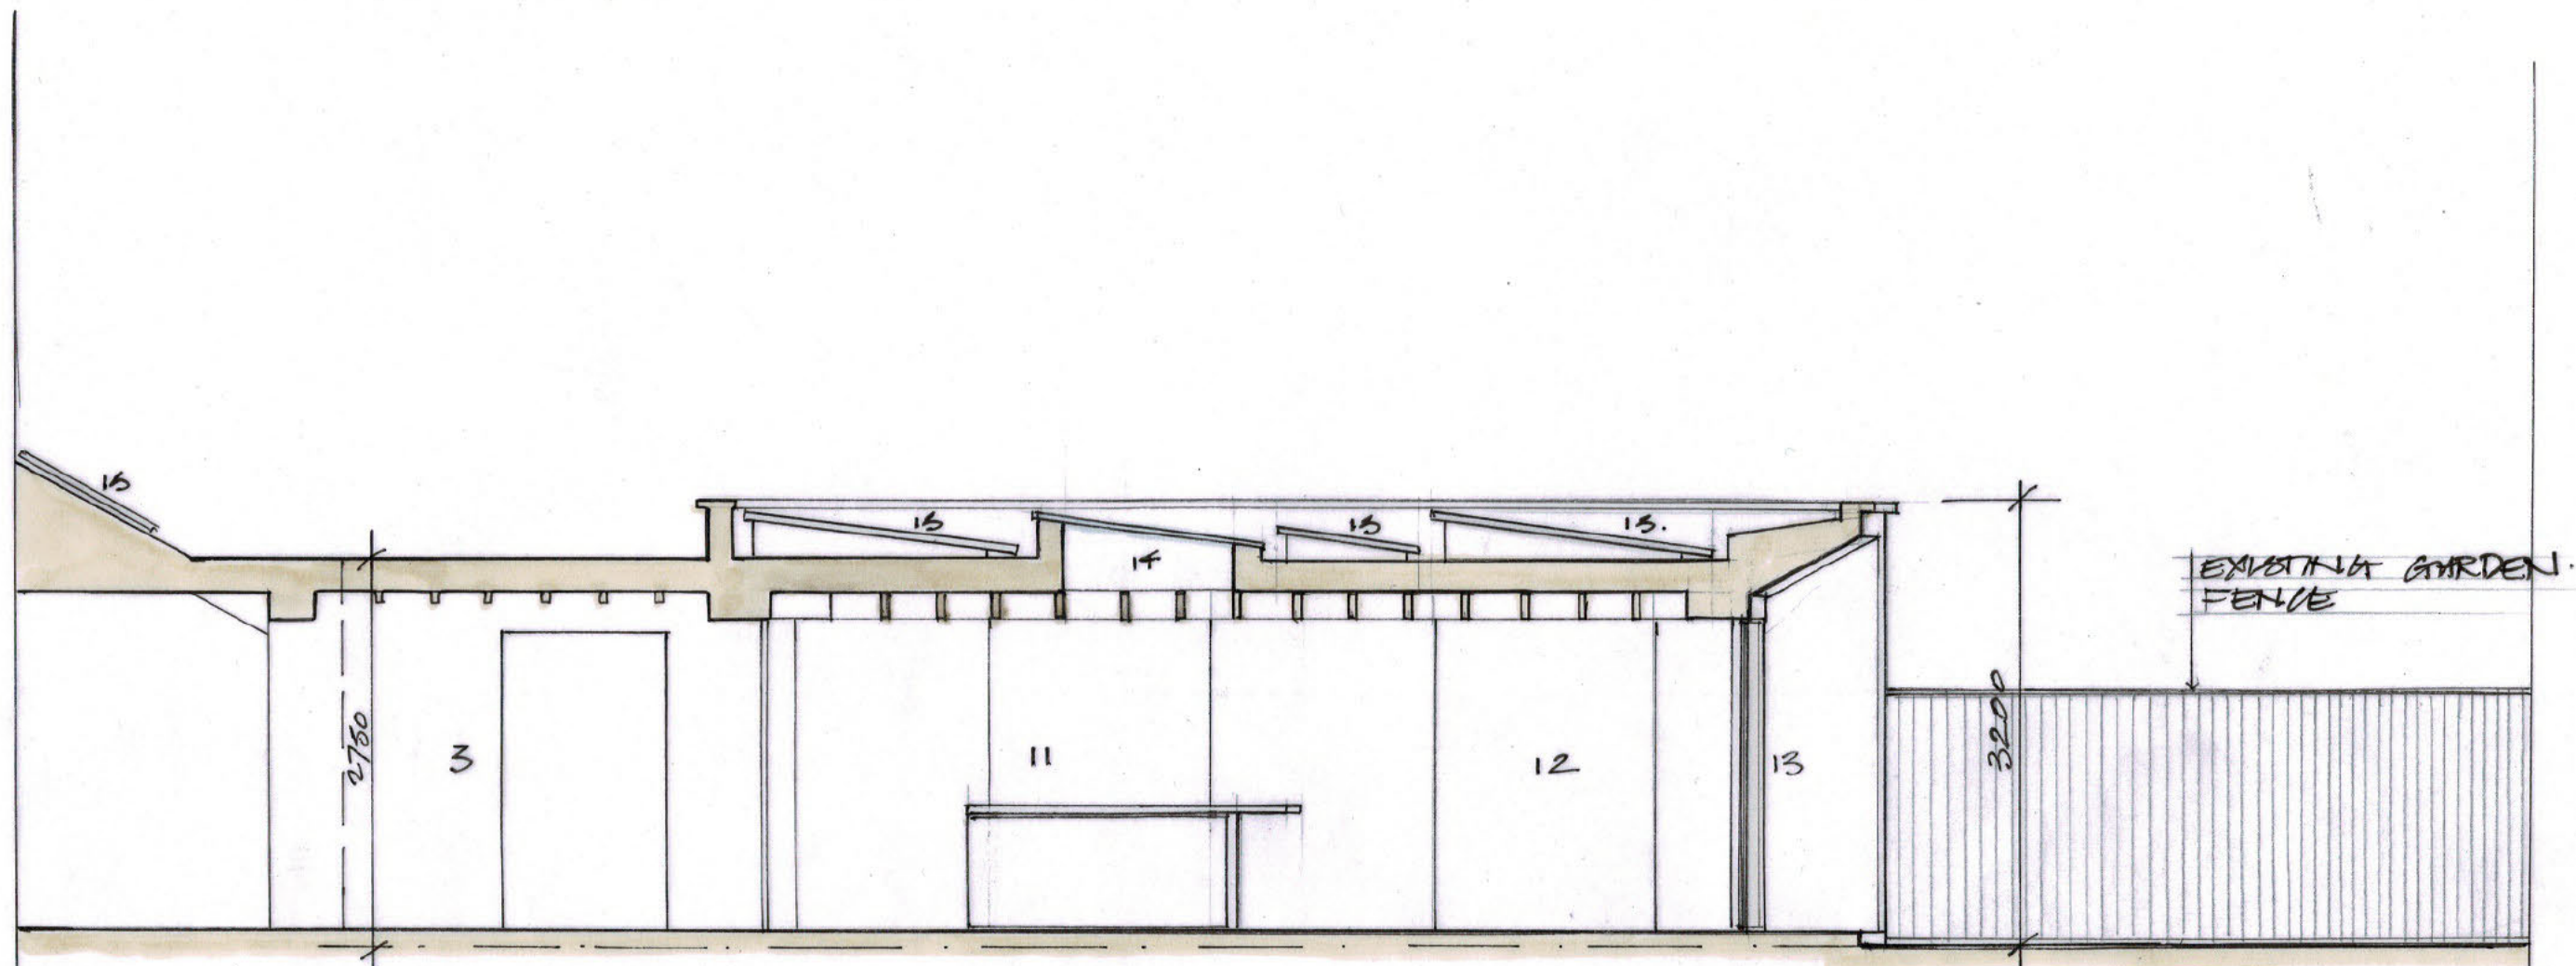

- 3. LINK TO NEW REAR EXTENSION.
- 11 KITCHEN
- 12 DINING / LIVING
- 13 TRI FOLD GLAZED DOORS.
- 14 SKYLIGHT.
- 15 PHOTOVOLTAIC PANELS.

19 BILLINGSHUPST ROAD
RH12 3LB.

PROPOSED SECTION A-A (PART SECTION).
NEW REAR EXTENSION.

SCALE 1:50 @ A3.

0 0.5 1 2 3 4 M.

MARCH 2020.

LDATES - TAYLOR
MA/PCA/ RBA

B.R. 2602 PL. 020