


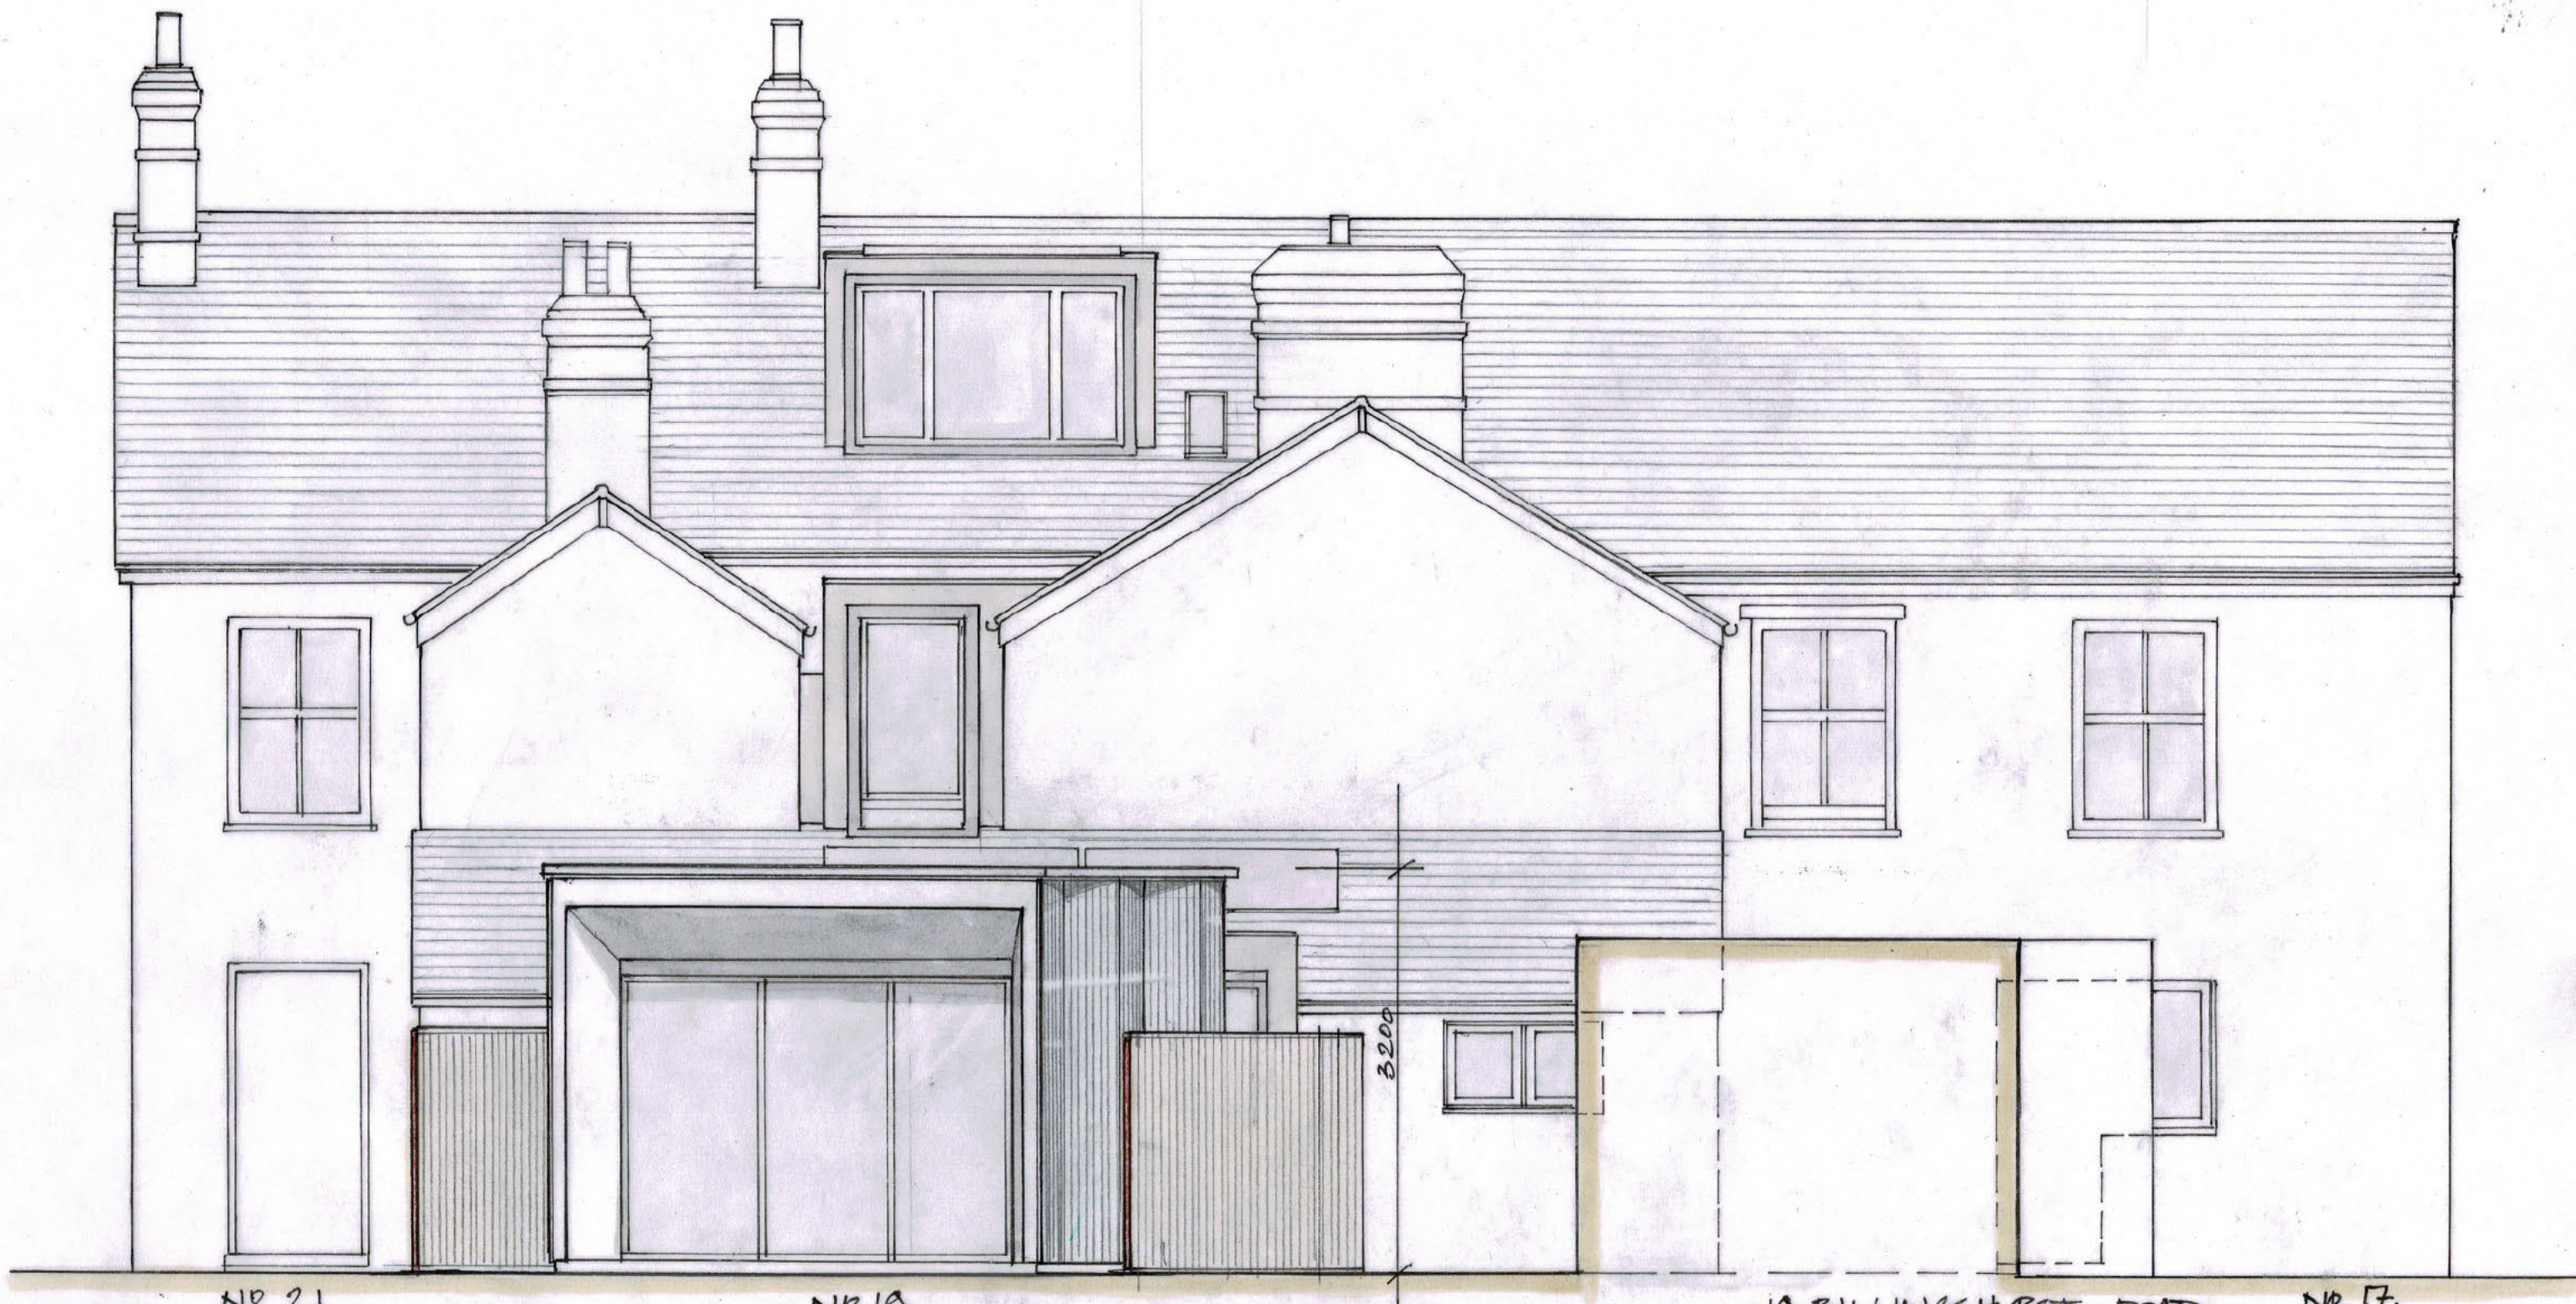

No 21

No 19

LOATES-TAYLOR
MA(RCA) RIBA

18 BILLINGSHURST ROAD No 17.
RH12 3LB.

PROPOSED SECTION C-C AND ELEVATION
TO NEW EXTENSION & REAR.
SCALE 1:50 @ A3.

0 0.5 1.0 2.0 3.0 4.0 5.0 M.

MARCH 2020.

B.R. 2602 PL. 023