


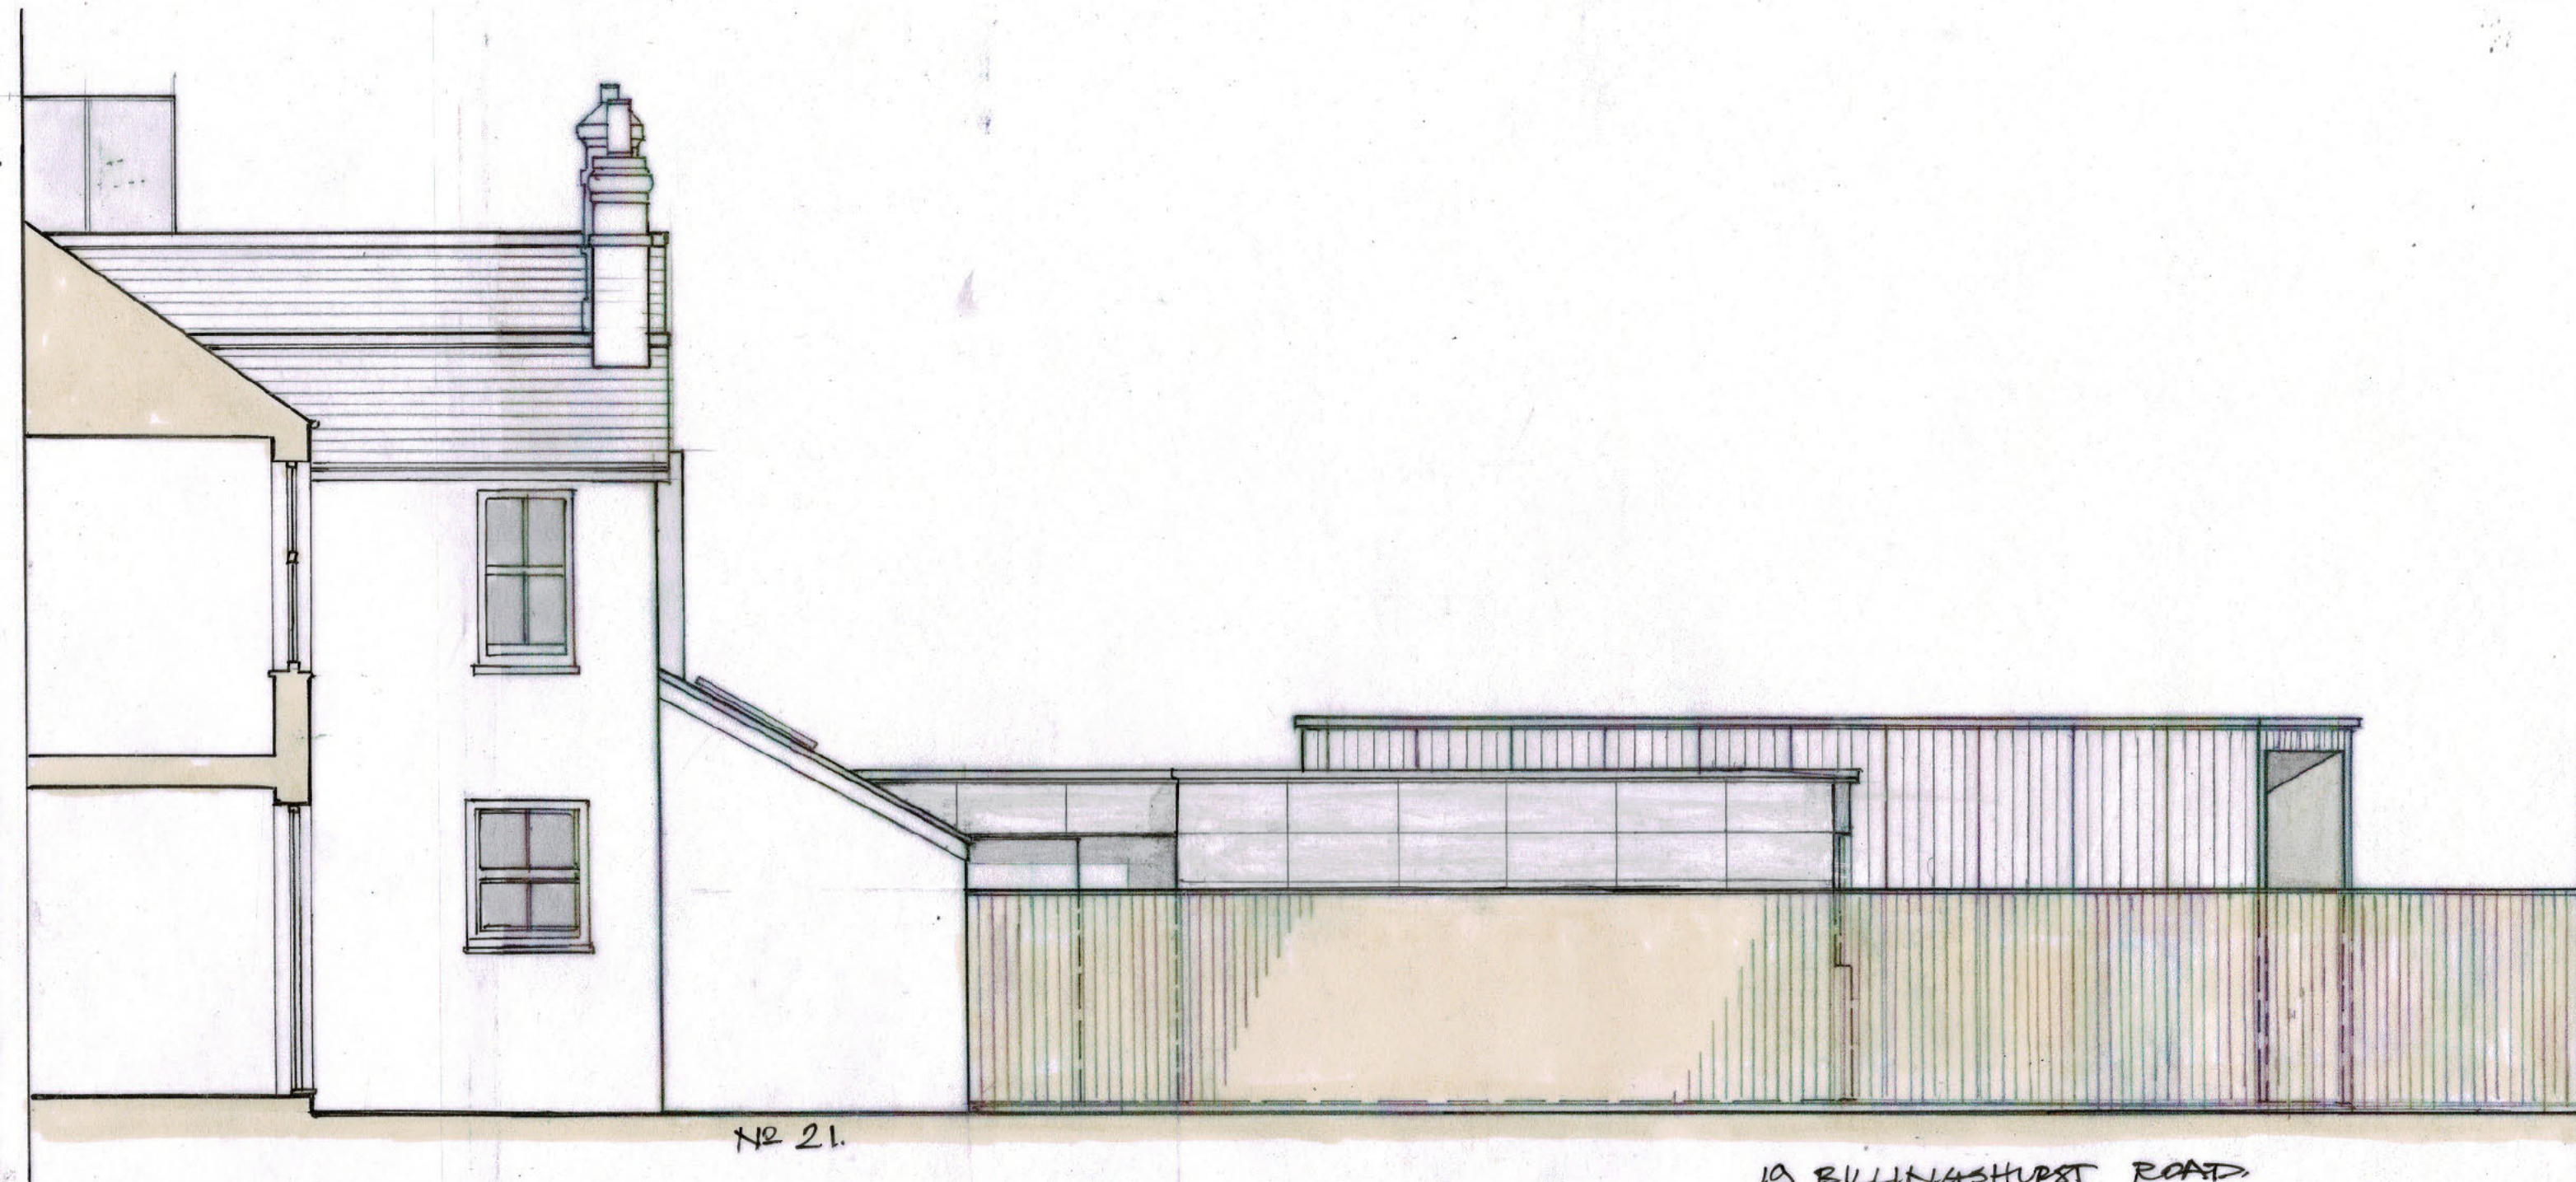

19 BILLINGSHURST ROAD.
RH/2 3LB.

PROPOSED WEST FACING ELEVATION
FROM 21. BILLINGSHURST RD.

SCALE 1:50

0 0.5 1 2 3 4 5 M.

MARCH 2016.

LOATES-TAYLOR



B.R. 2602 PL 025