


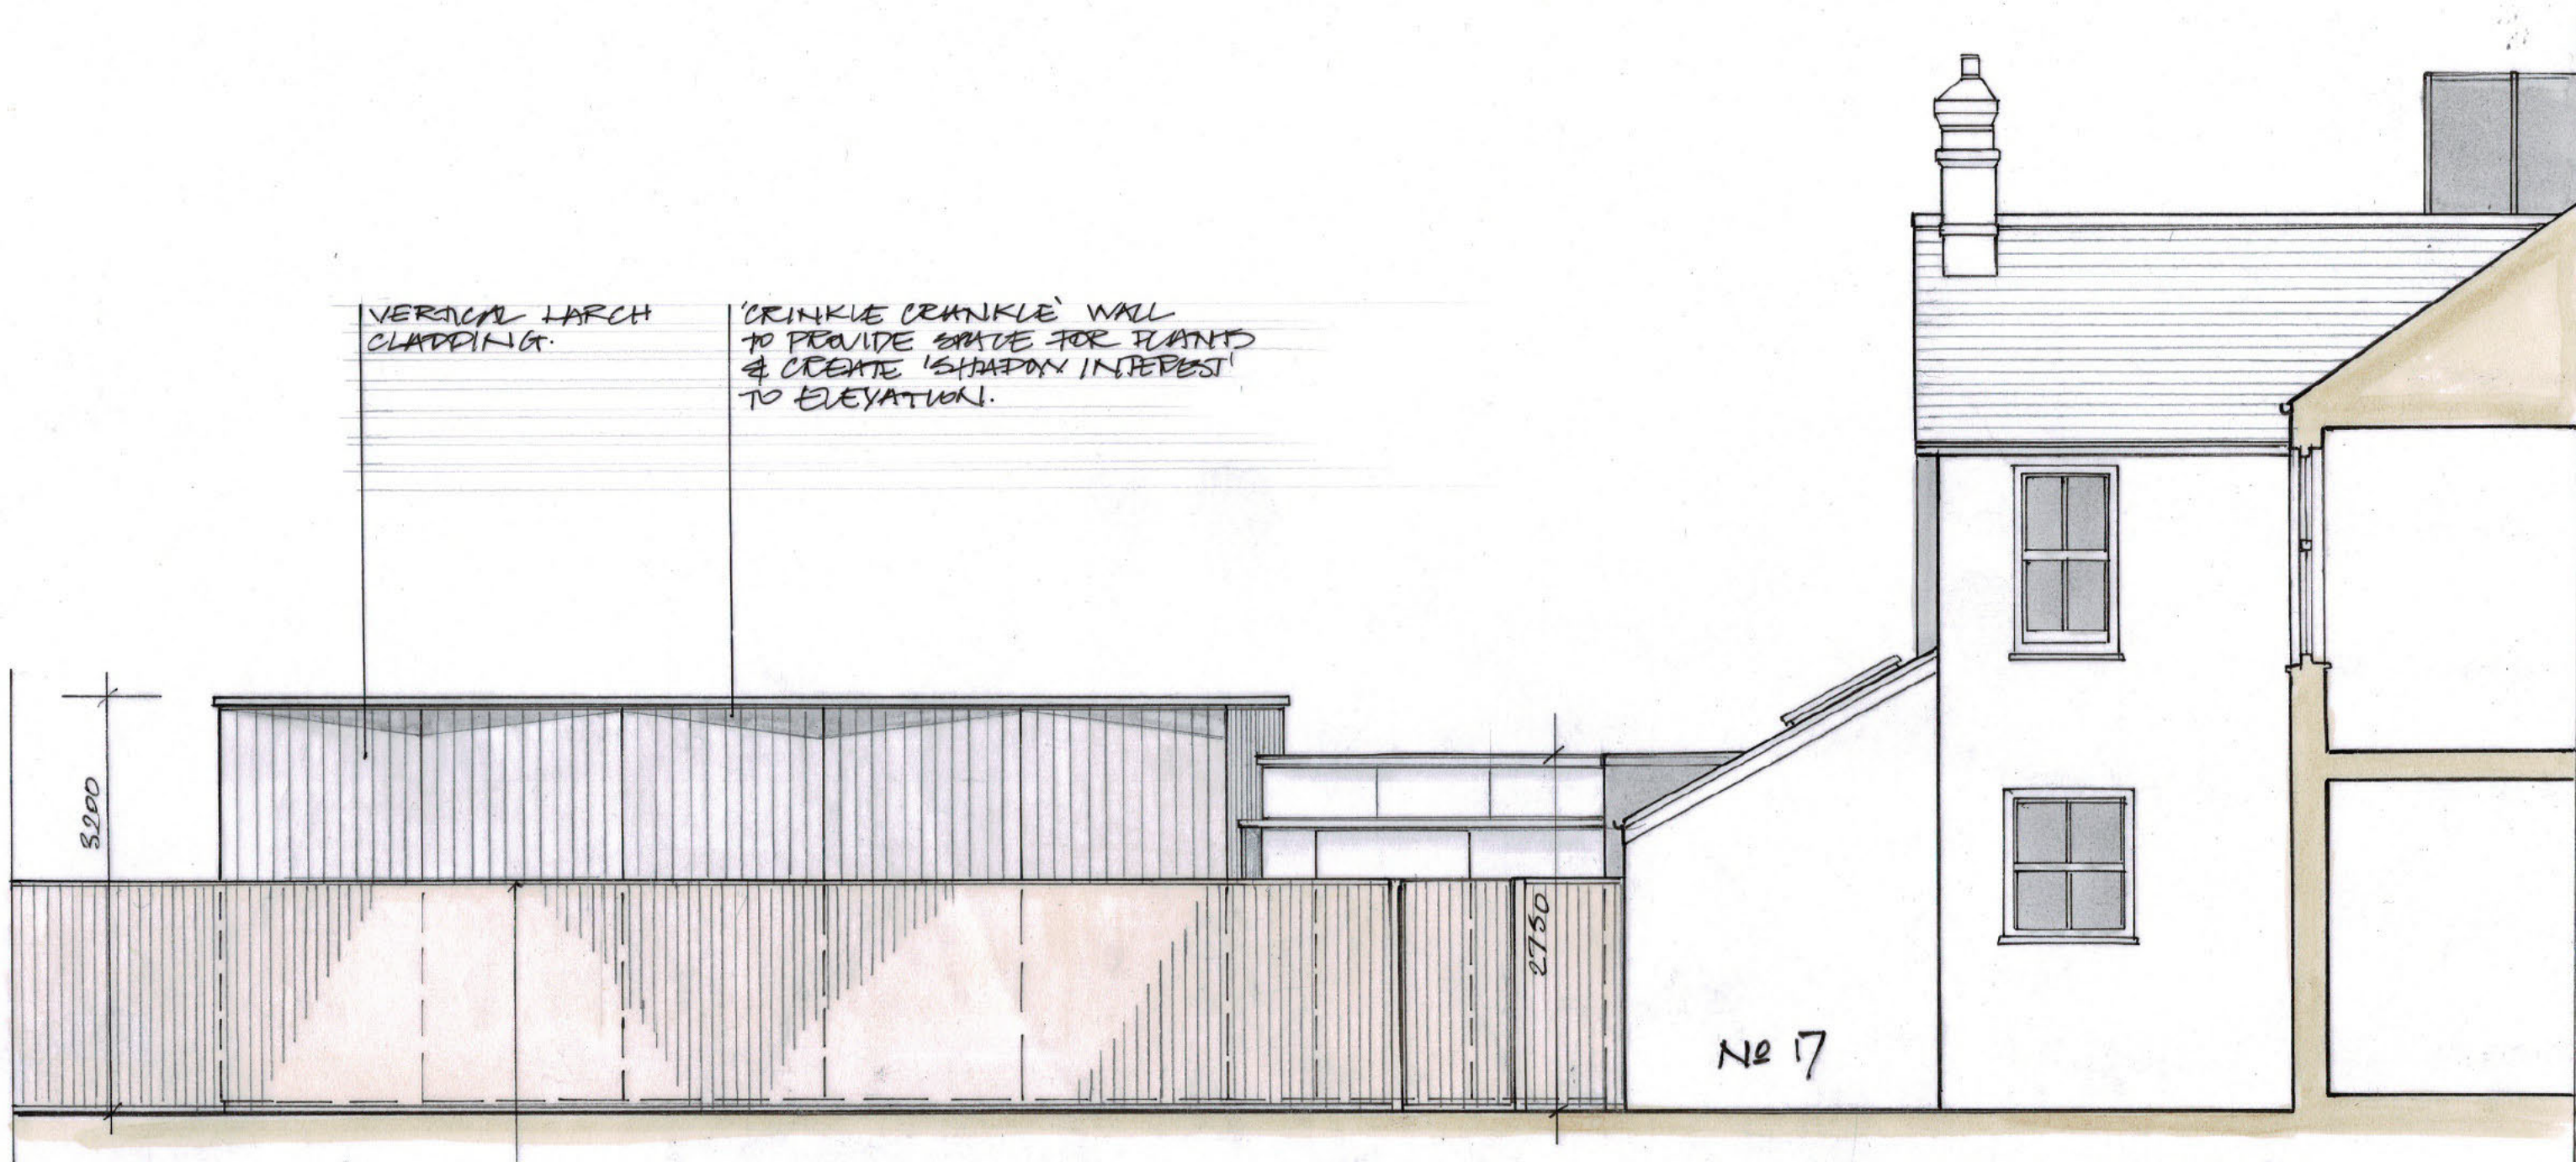

10 BILLINGSHURST ROAD  
RH12 3LB.

PROPOSED EAST FACING ELEVATION  
FROM 17 BILLINGSHURST RD.

SCALE 1:50 @ A3

0 0.5 1 2 3 4 5 M.

MARCH 2026.

LOATES-TAYLOR  
MA(RCA) RIBA

BR 2602 PL. 026