Do not scale off drawing - unless for Planning Application purposes only
Check all dimensions on site before all work is commenced, or materials are ordered.
All goods & materials to have BBA cert, woodmarkings to conform with current Building Regulations, NHBC standards, BSS and COP's

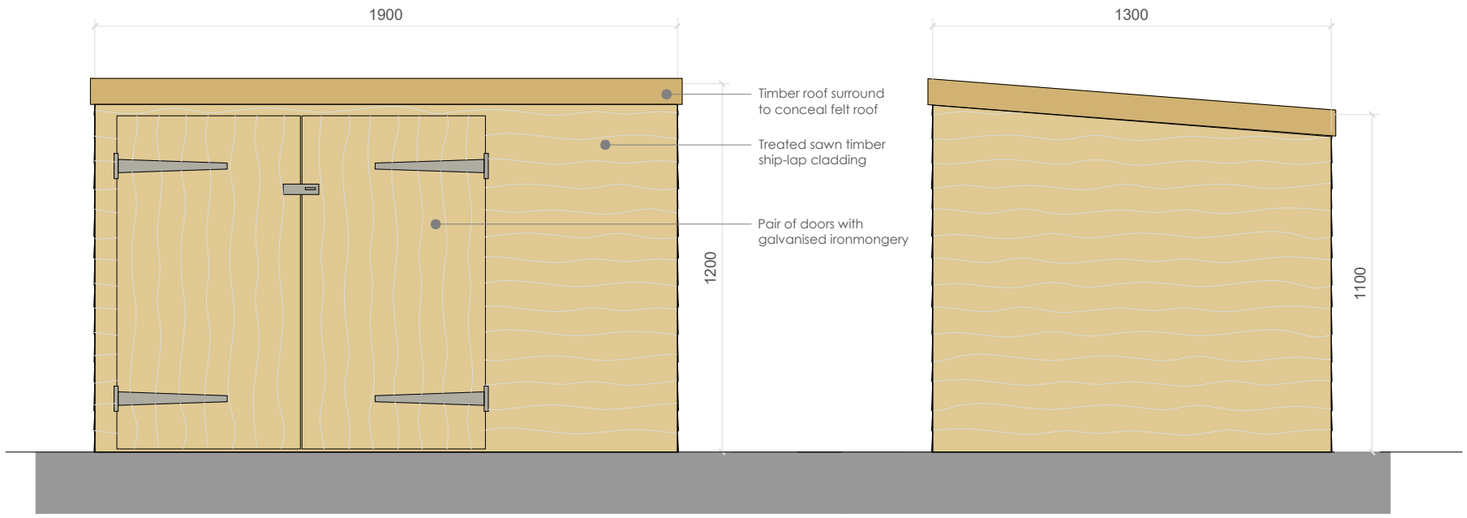

proposed elevation - front

scale 1:20 0 0.2 0.5 1.0

proposed elevation - side

scale 1:20 0 0.2 0.5 1.0

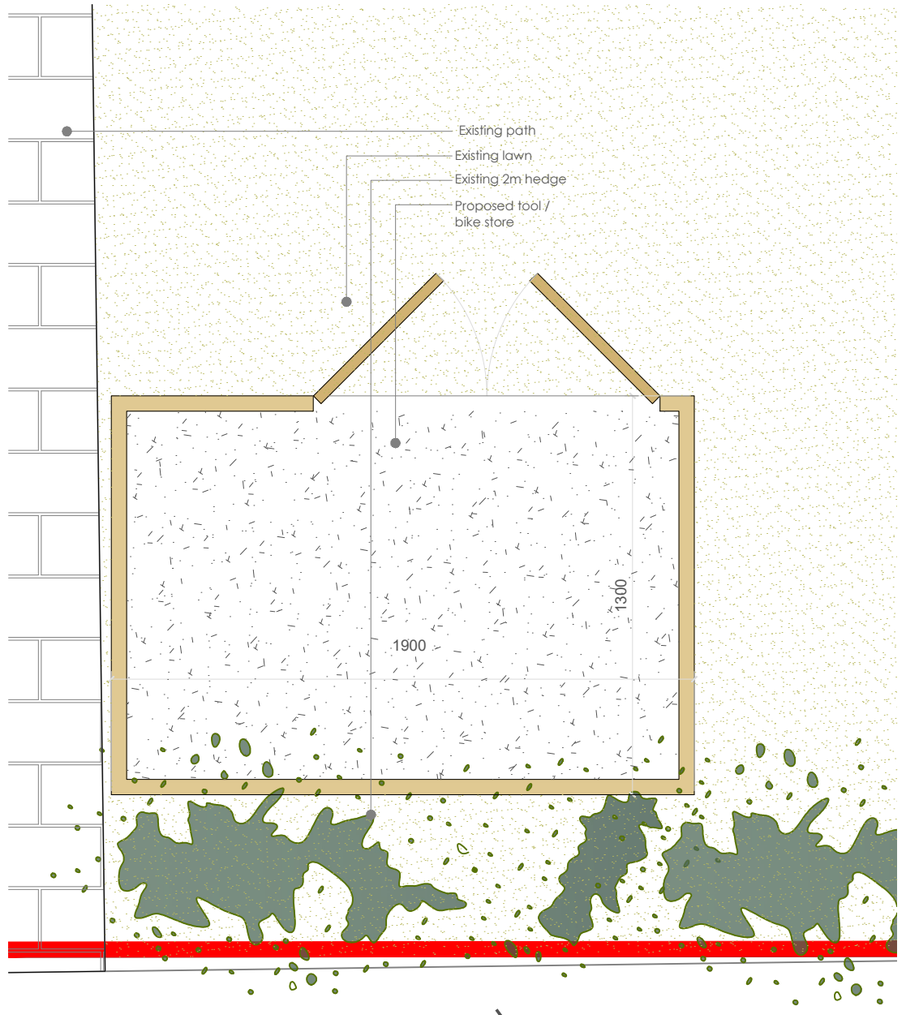

proposed floor plan

scale 1:20 0 0.2 0.5 1.0

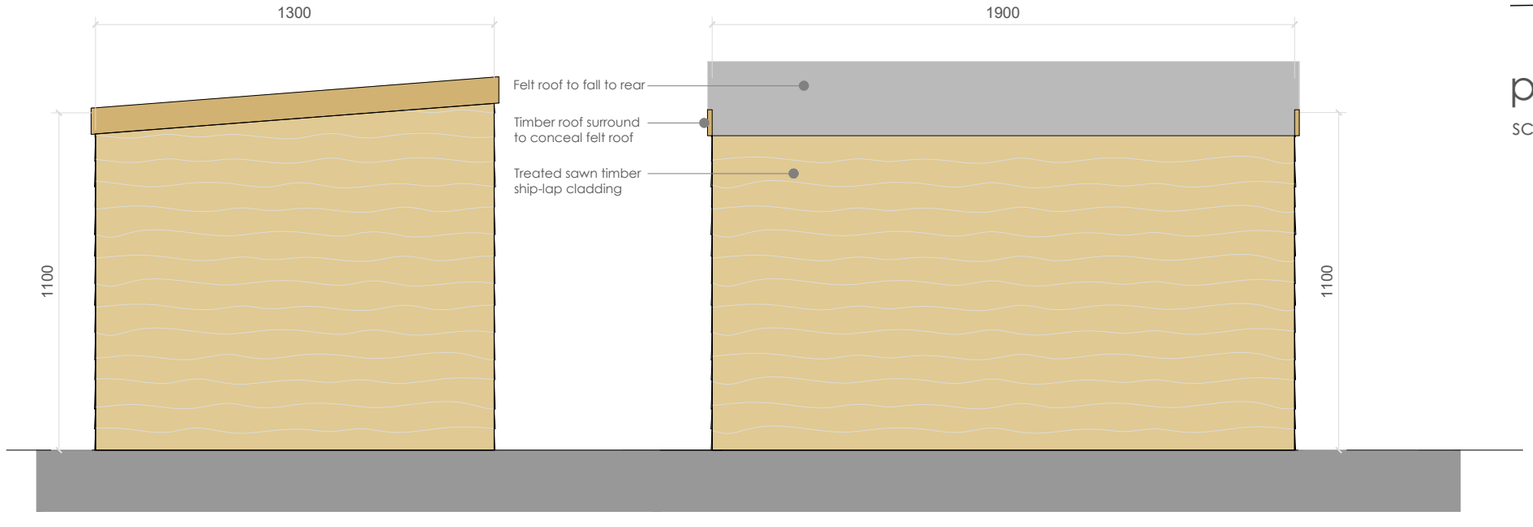

proposed elevation - side

scale 1:20 0 0.2 0.5 1.0

proposed elevation - rear

scale 1:20 0 0.2 0.5 1.0

client
Mr & Mrs S.Newby

job
Proposed garden bike / tool store to No.17 Cedars Farm Close, Billingshurst West Sussex

dwg n°
1002401 PL02

title
Proposed plans and elevations
PLANNING ISSUE

date
June 2024

scale
1:50 @A3