Do not scale off drawing - unless for Planning Application purposes only
Check all dimensions on site before all work is commenced, or materials are ordered.
All goods & materials to have BBA cert, workmanship to conform with current Building Regulations, NHBC standards, BSS and COP's

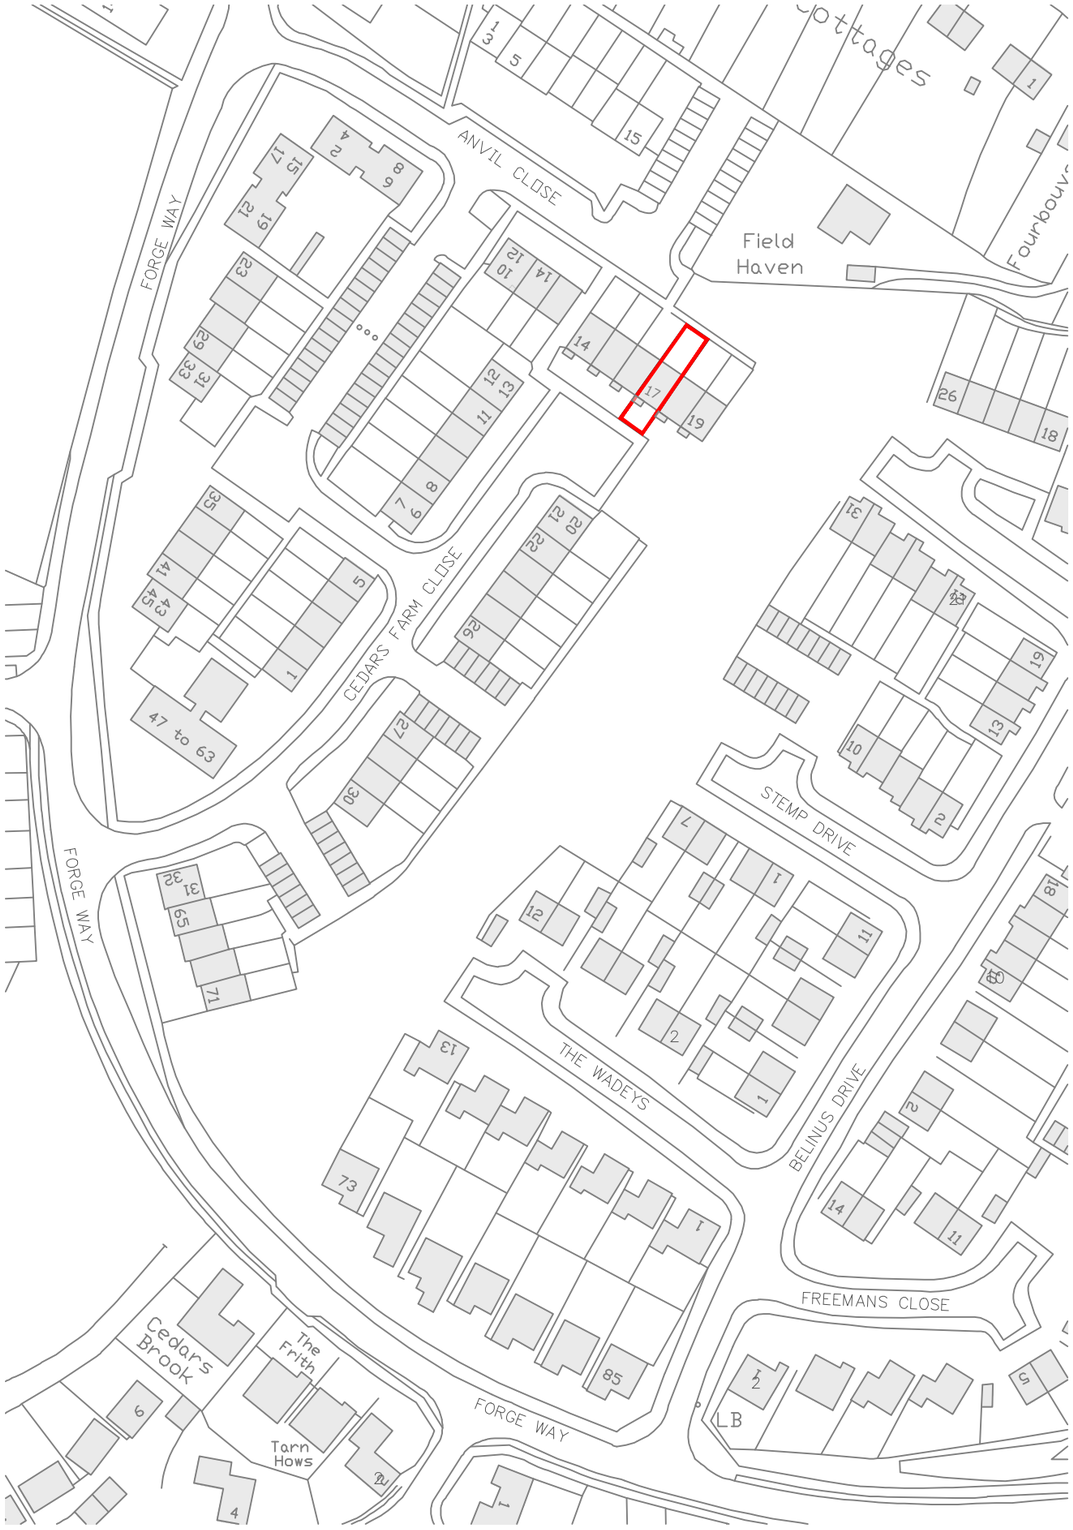

site location plan

scale 1:1250

0 10 25 50

N



proposed site layout plan

scale 1:200

0 2 5 10

N

client
Mr & Mrs S.Newby

job
Proposed garden bike / tool store to No.17 Cedars Farm Close, Billingshurst West Sussex

dwg n°
1002401 PL01a

title
Existing/ Proposed site location & block plan
PLANNING ISSUE

date
Mar 2024

scale
1:200 & 1250 @A3