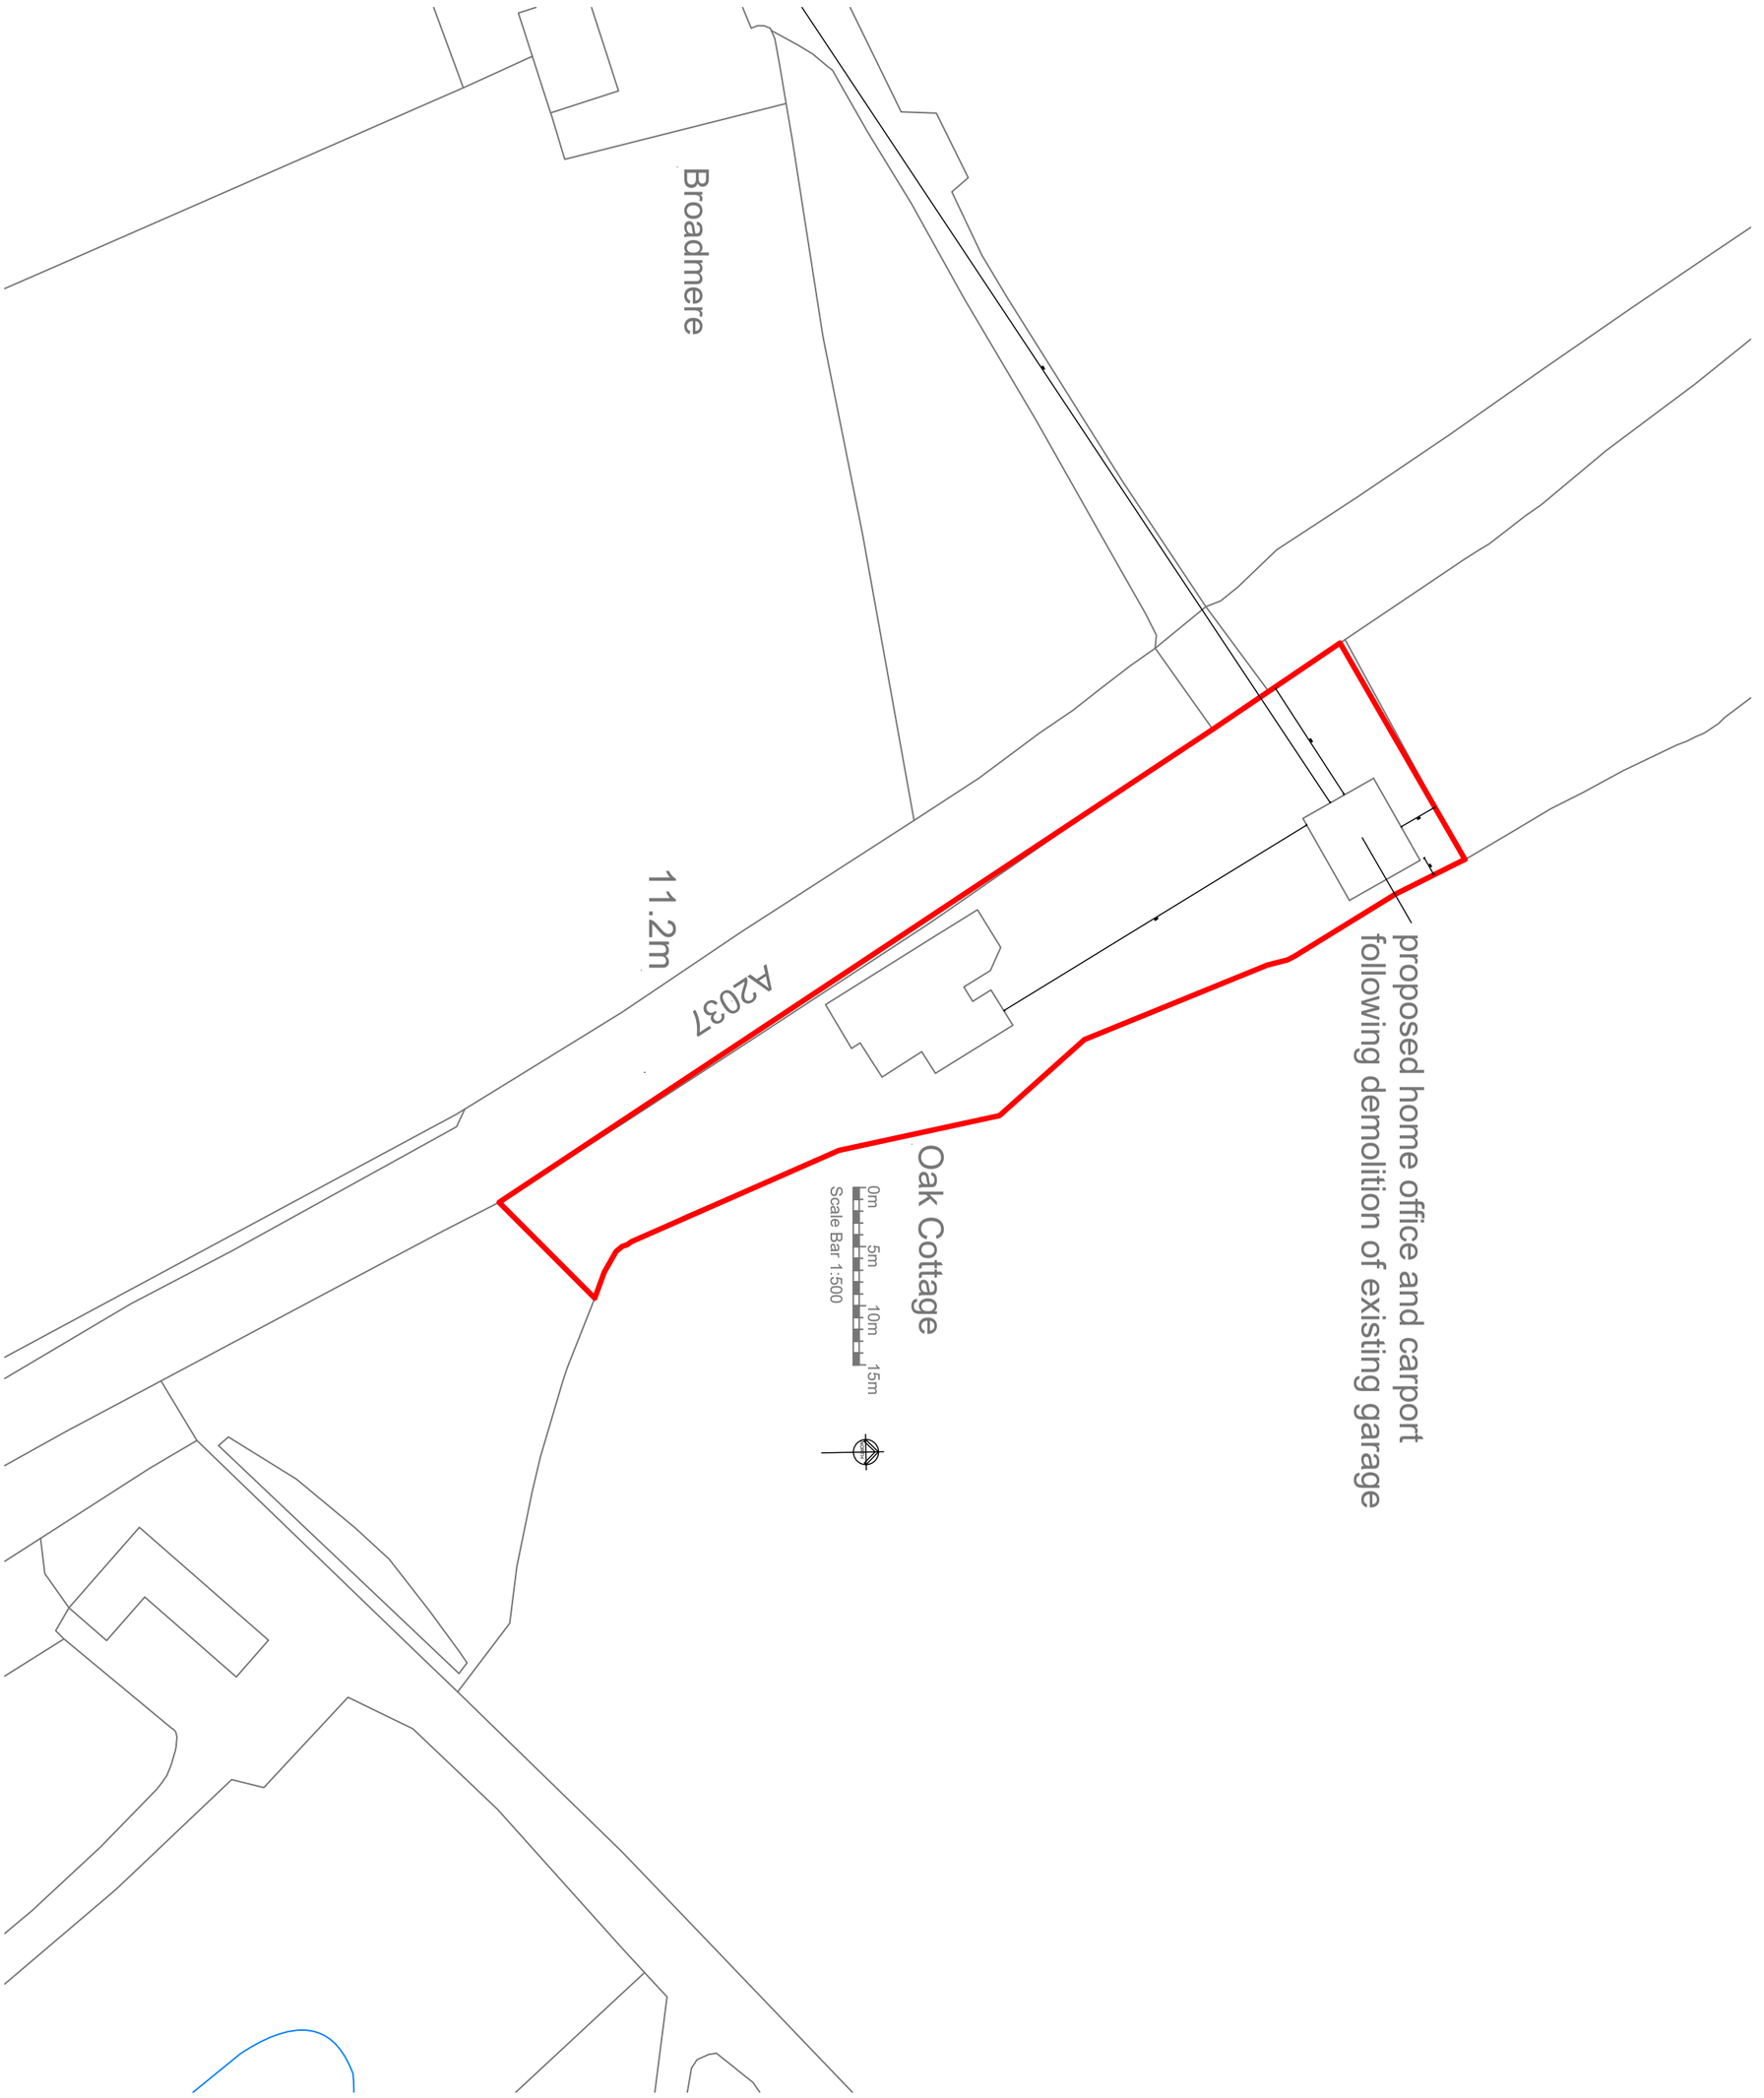

Drg No	Scale @ A3	Project	Project
D944/02	1:500 Date February 2024	Oak Cottage, Broadmere Common, Henfield, BN5 9SG Title Block Plan	