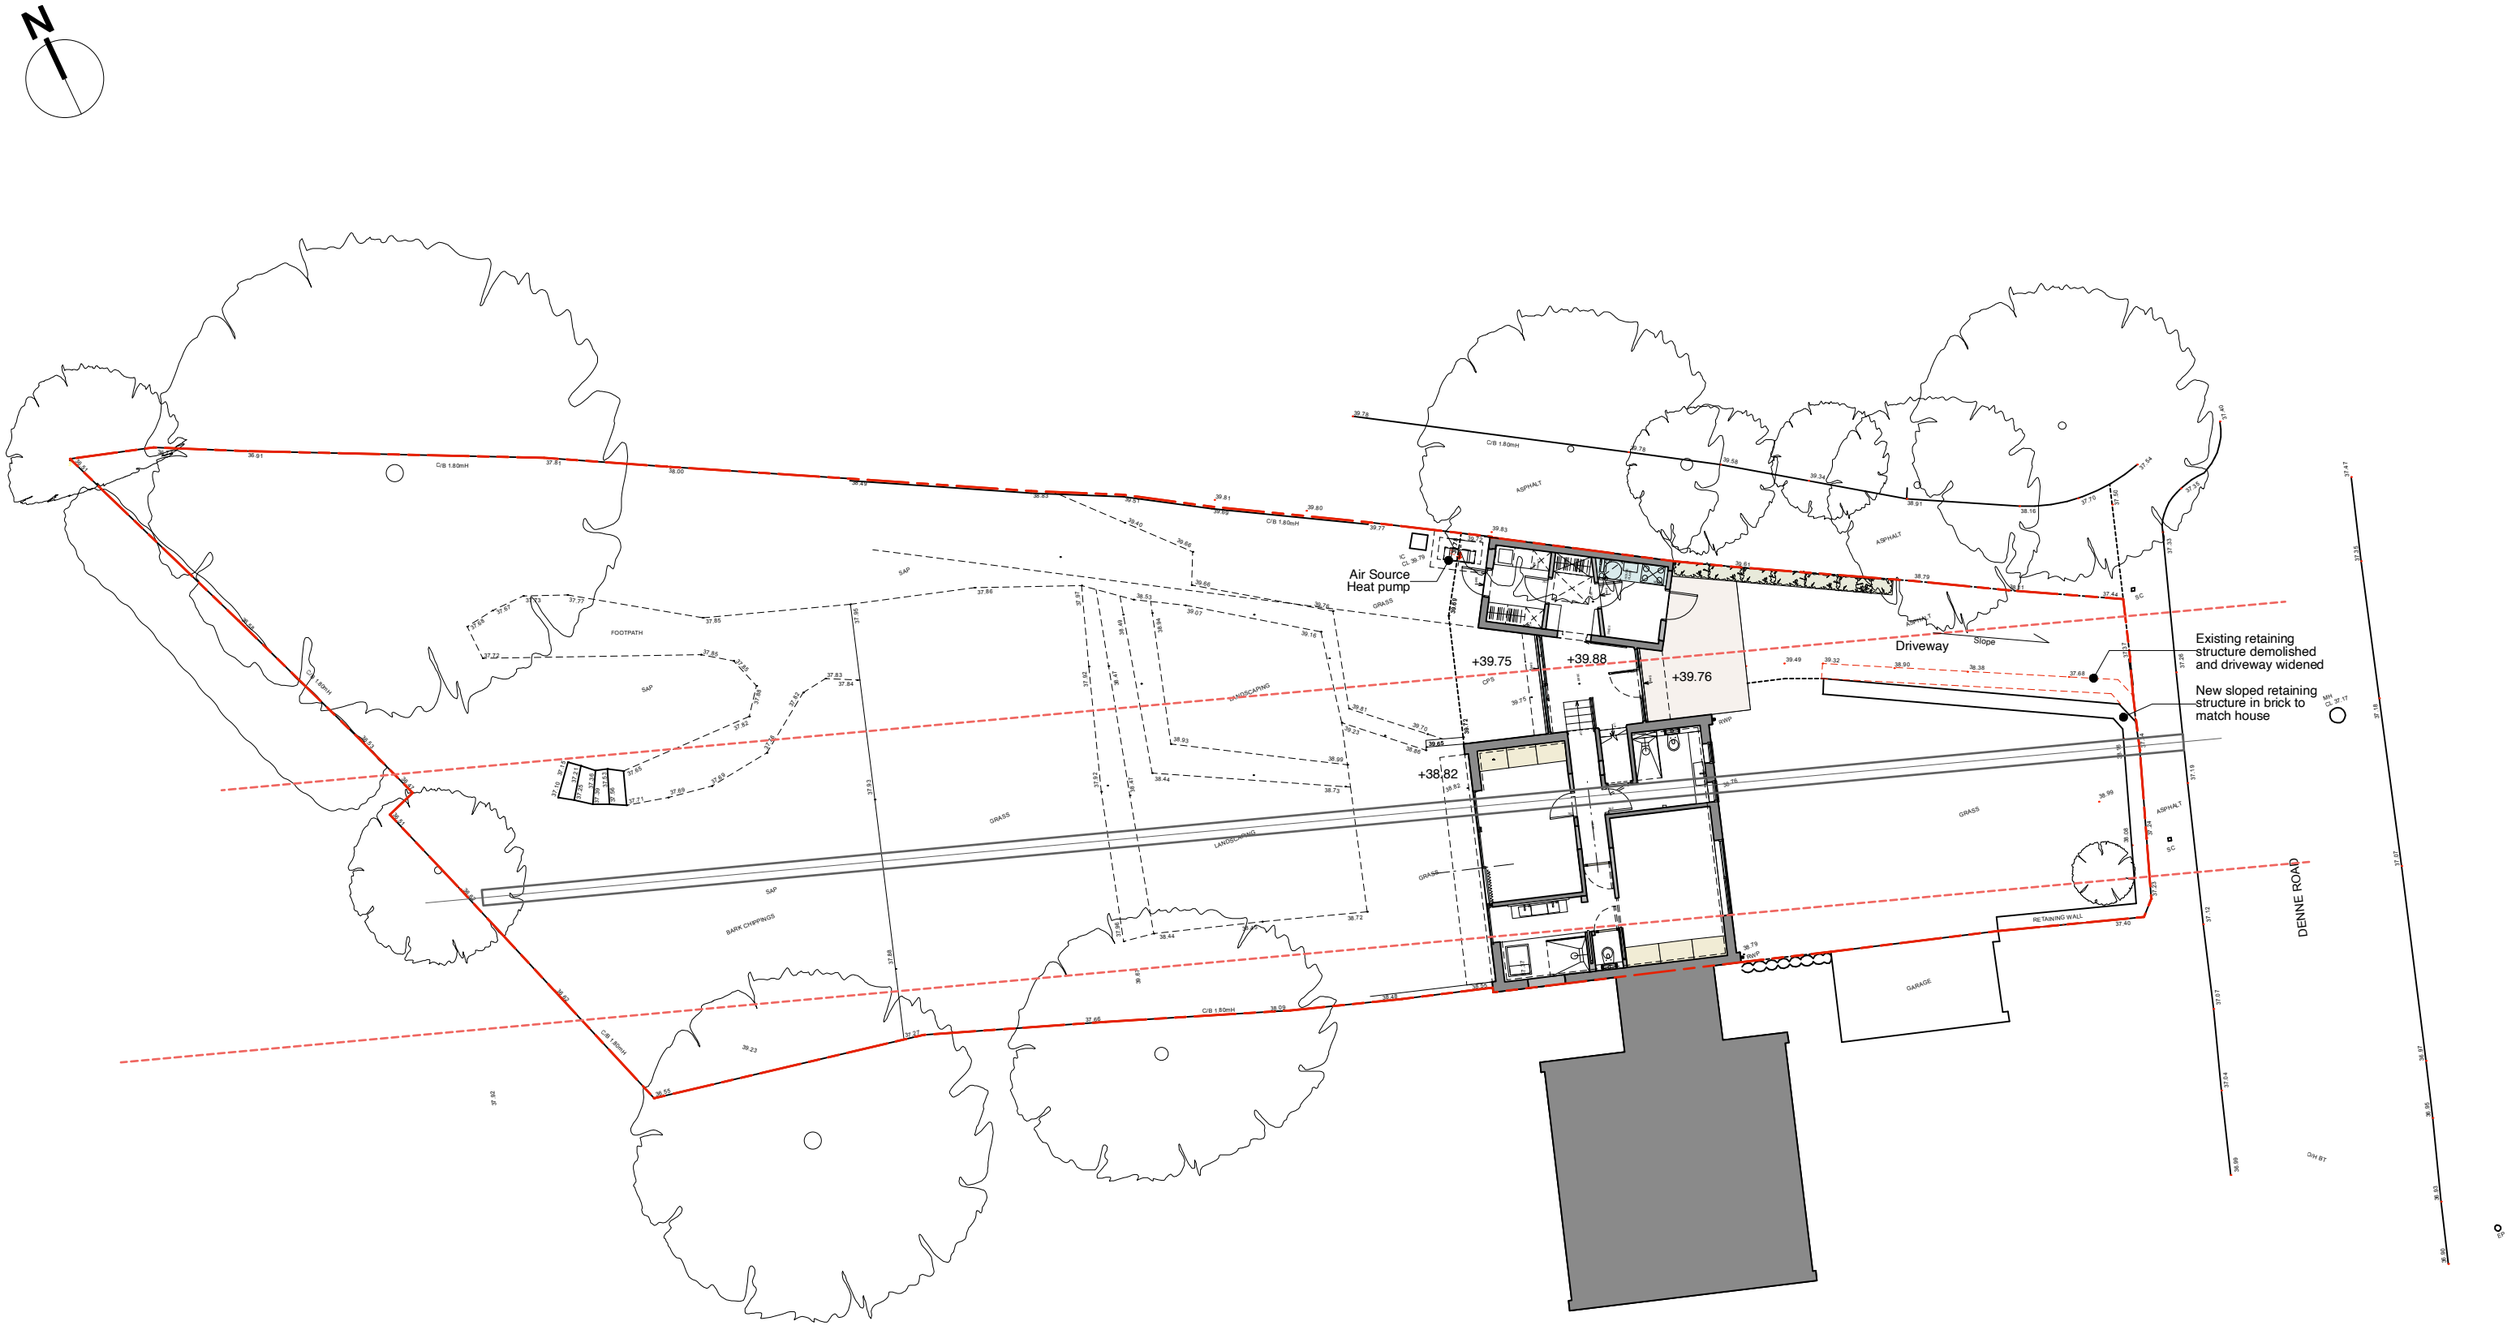


1 Proposed Site Garden Plan
Scale: 1:200

1. THIS DRAWING IS COPYRIGHT
2. DO NOT SCALE: WORK TO FIGURED DIMENSIONS ONLY
3. THE CONTRACTOR MUST CHECK ALL DIMENSIONS AND LEVELS ON SITE AND CONFIRM WITH ARCHITECT BEFORE PROCEEDING.
EXISTING LEVELS NEW LEVELS
4. DISCREPANCIES BETWEEN THE DRAWING AND THE SPECIFICATIONS MUST BE REPORTED TO THE ARCHITECT BEFORE PROCEEDING.
5. FOR DETAILS OF STRUCTURE, REFER TO ENGINEER'S DRAWINGS AND SPECIFICATIONS

REVISIONS / NOTES:

0.0 1.0 2.0 3.0 4.0 5.0 6.0 7.0 8.0 M

Scale 1:200 @ A3

REV A. 2025-05-06. Pool omitted

Proctor & Shaw
Studio 115, Edinburgh House,
170 Kennington Lane, London, SE11 5DP
+44 (0)204 529 5121 www.proctorandshaw.com

PROJECT NO. 2305

PROJECT 32 Denne Road, Horsham, West Sussex, RH12 1JF

Proposed Site Plan
Garden Site Plan
1:200 @ A3
1:100 @ A1

DRWG. NO P.01

REV. A