110mm dia connection for water bowser - directly to rain water tank turret

To hot and cold water pipes

Refer to attached Hydraloop schematic for detailed layout

Back up rainwater feed to Hydraloop

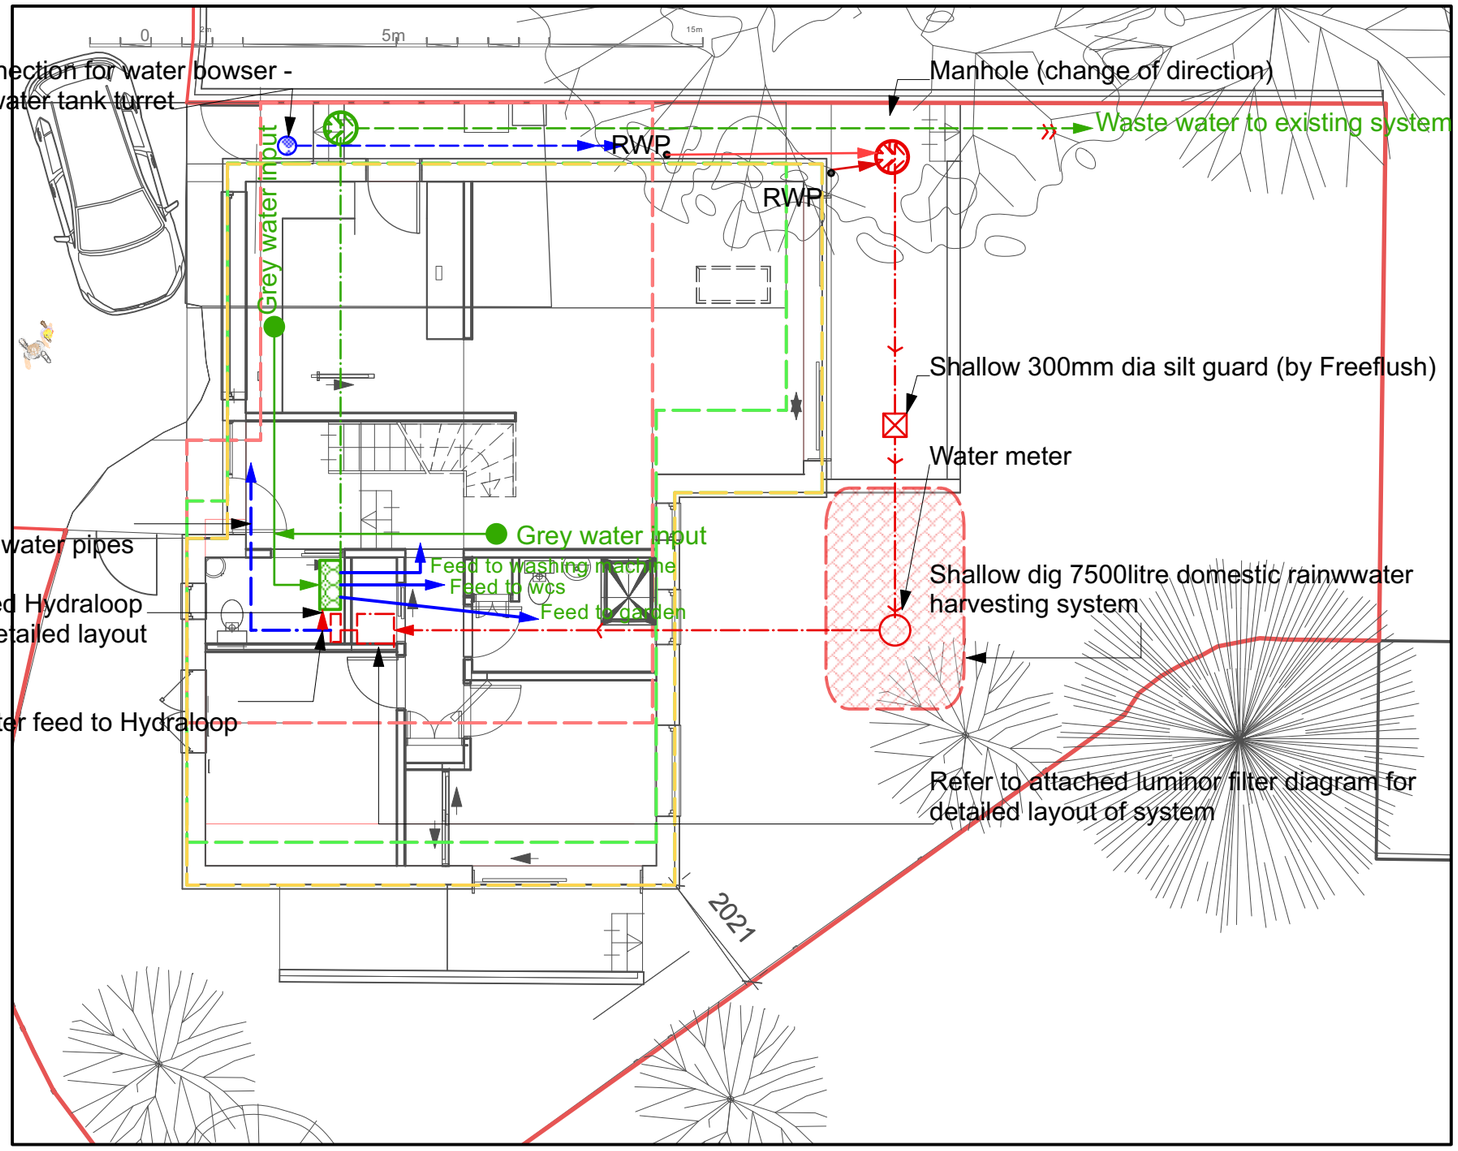

SCHEMATIC APPROX 1:50

N

RAINWATER HARVESTING DETAILED SCHEMATIC

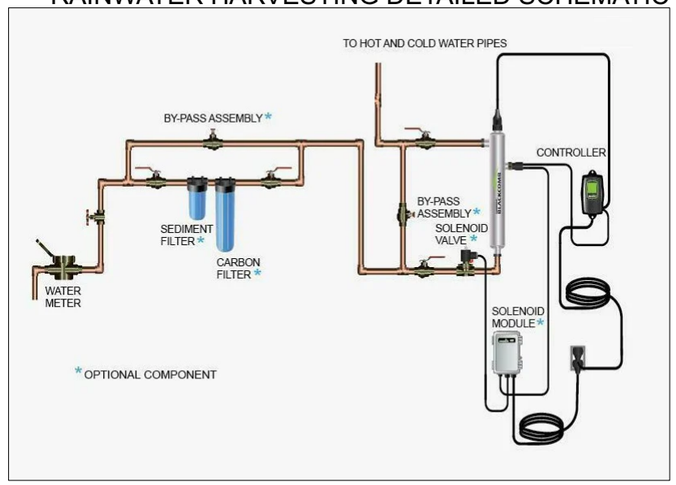

GREYWATER RECYCLING DETAILED SCHEMATIC

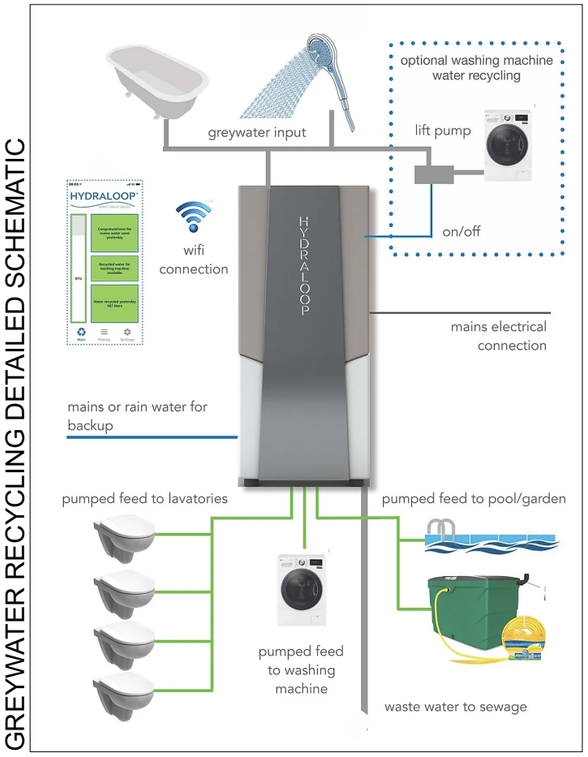

Scheme Level
from an Outline Survey

No.	Date	Issue Notes

markmuir architect

Project Title	Land To Rear No 8 Station Road
Sheet Title	RW and Greywater Recycling Schematic
Project Manager	
Drawn By	EA
Reviewed By	MM
Date	22/05/2024
CAD File Name	18415_240523_3_Base.vwx
Project ID	18415
Scale	N/A
Sheet No.	3_200003A of 0

A3 @ FULL SIZE