from Southern Water

Directorate of Planning
Horsham District Council
Parkside
Chart Way
Horsham
West Sussex
RH12 1RL

Your ref
DC/23/1943

Our ref
DSA000028975

Date
30 November 2023

Contact
[redacted]

Dear Sir/Madam,

Proposal: Part demolition of existing garage, erection of a two storey detached dwelling with associated works and access onto Brambling Road (Part-Retrospective).
Site: DC/23/1943: - 35 Brambling Road, Horsham, West Sussex, RH13 6AX.

Thank you for your letter dated 09 November 2023.

Southern Water requires a formal application for a connection to the public foul sewer to be made by the applicant or developer.

To make an application visit Southern Water's Get Connected service: developerservices.southernwater.co.uk and please read our New Connections Charging Arrangements documents which are available on our website via the following link: southernwater.co.uk/developing-building/connection-charging-arrangements

The Council's Building Control officers or technical staff should be asked to comment on the adequacy of soakaways to dispose of surface water from the proposed development.

Southern Water has noted that the applicant has submitted a Water Neutrality report which we understand the Local Planning Authority will be working in conjunction with Natural England on reviewing the developers proposals. We would not comment on the developers proposals directly, however if the LPA have any specific questions, they can be forwarded to us for a direct response.

It is possible that a sewer now deemed to be public could be crossing the development site. Therefore, should any sewer be found during construction works, an investigation of the sewer will be required to ascertain its ownership before any further works commence on site.

Southern Water Services Ltd, Registered Office: Southern House, Yeoman Road, Worthing, West Sussex, BN13 3NX Registered in England No. 2366670

For further advice, please contact Southern Water, Southern House, Yeoman Road, Worthing, West Sussex, BN13 3NX [redacted]

Website: southernwater.co.uk or by email at: [redacted]


Yours faithfully,

Future Growth Planning Team
Developer Services

southernwater.co.uk/developing-building/planning-your-development

Southern Water Services Ltd, Registered Office: Southern House, Yeoman Road, Worthing, West Sussex, BN13 3NX Registered in England No. 2366670

SOUTHERN WATER

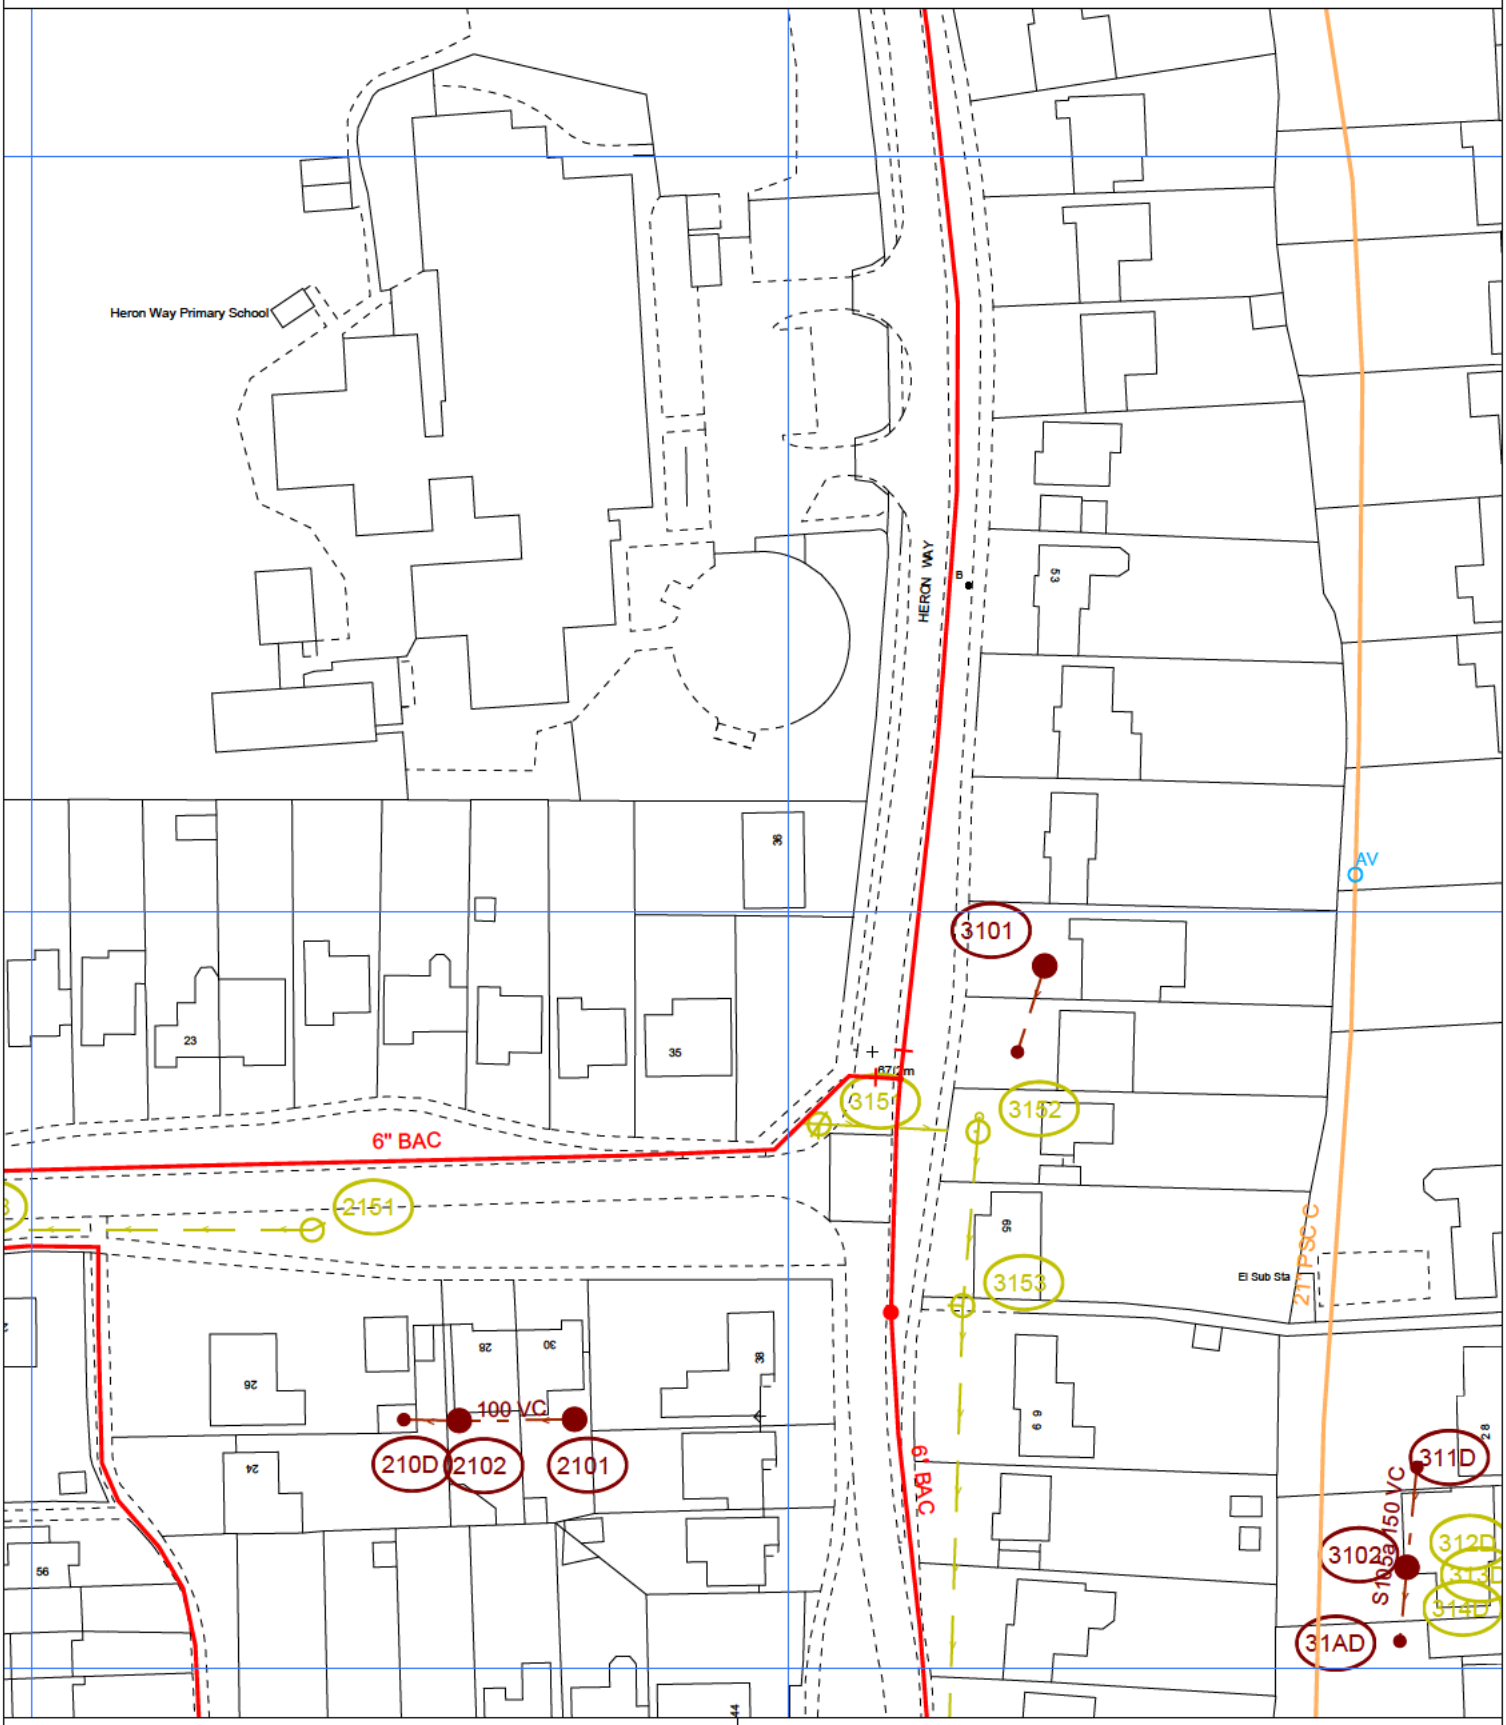

The positions of pipes shown on this plan are believed to be correct, but Southern Water Services Ltd accept no responsibility in the event of inaccuracy The actual positions should be determined on site

Based upon Ordnance Survey Digital Data with the permission of the controller of H M S O Crown Copyright Reserved Licence No WU 298530

Southern Water

O.S. REF: TQ1930SW	Scale: 1:1000	Printed By: BoregoS	Date: 29-11-2023
Screen Print		Southern Water MapGuide Browser	
WARNING: BAC pipes are constructed of Bonded Asbestos Cement		Requested By:	
WARNING: Unknown (UNK) materials may include Bonded Asbestos Cement			