
DO NOT SCALE FROM THIS DRAWING

N

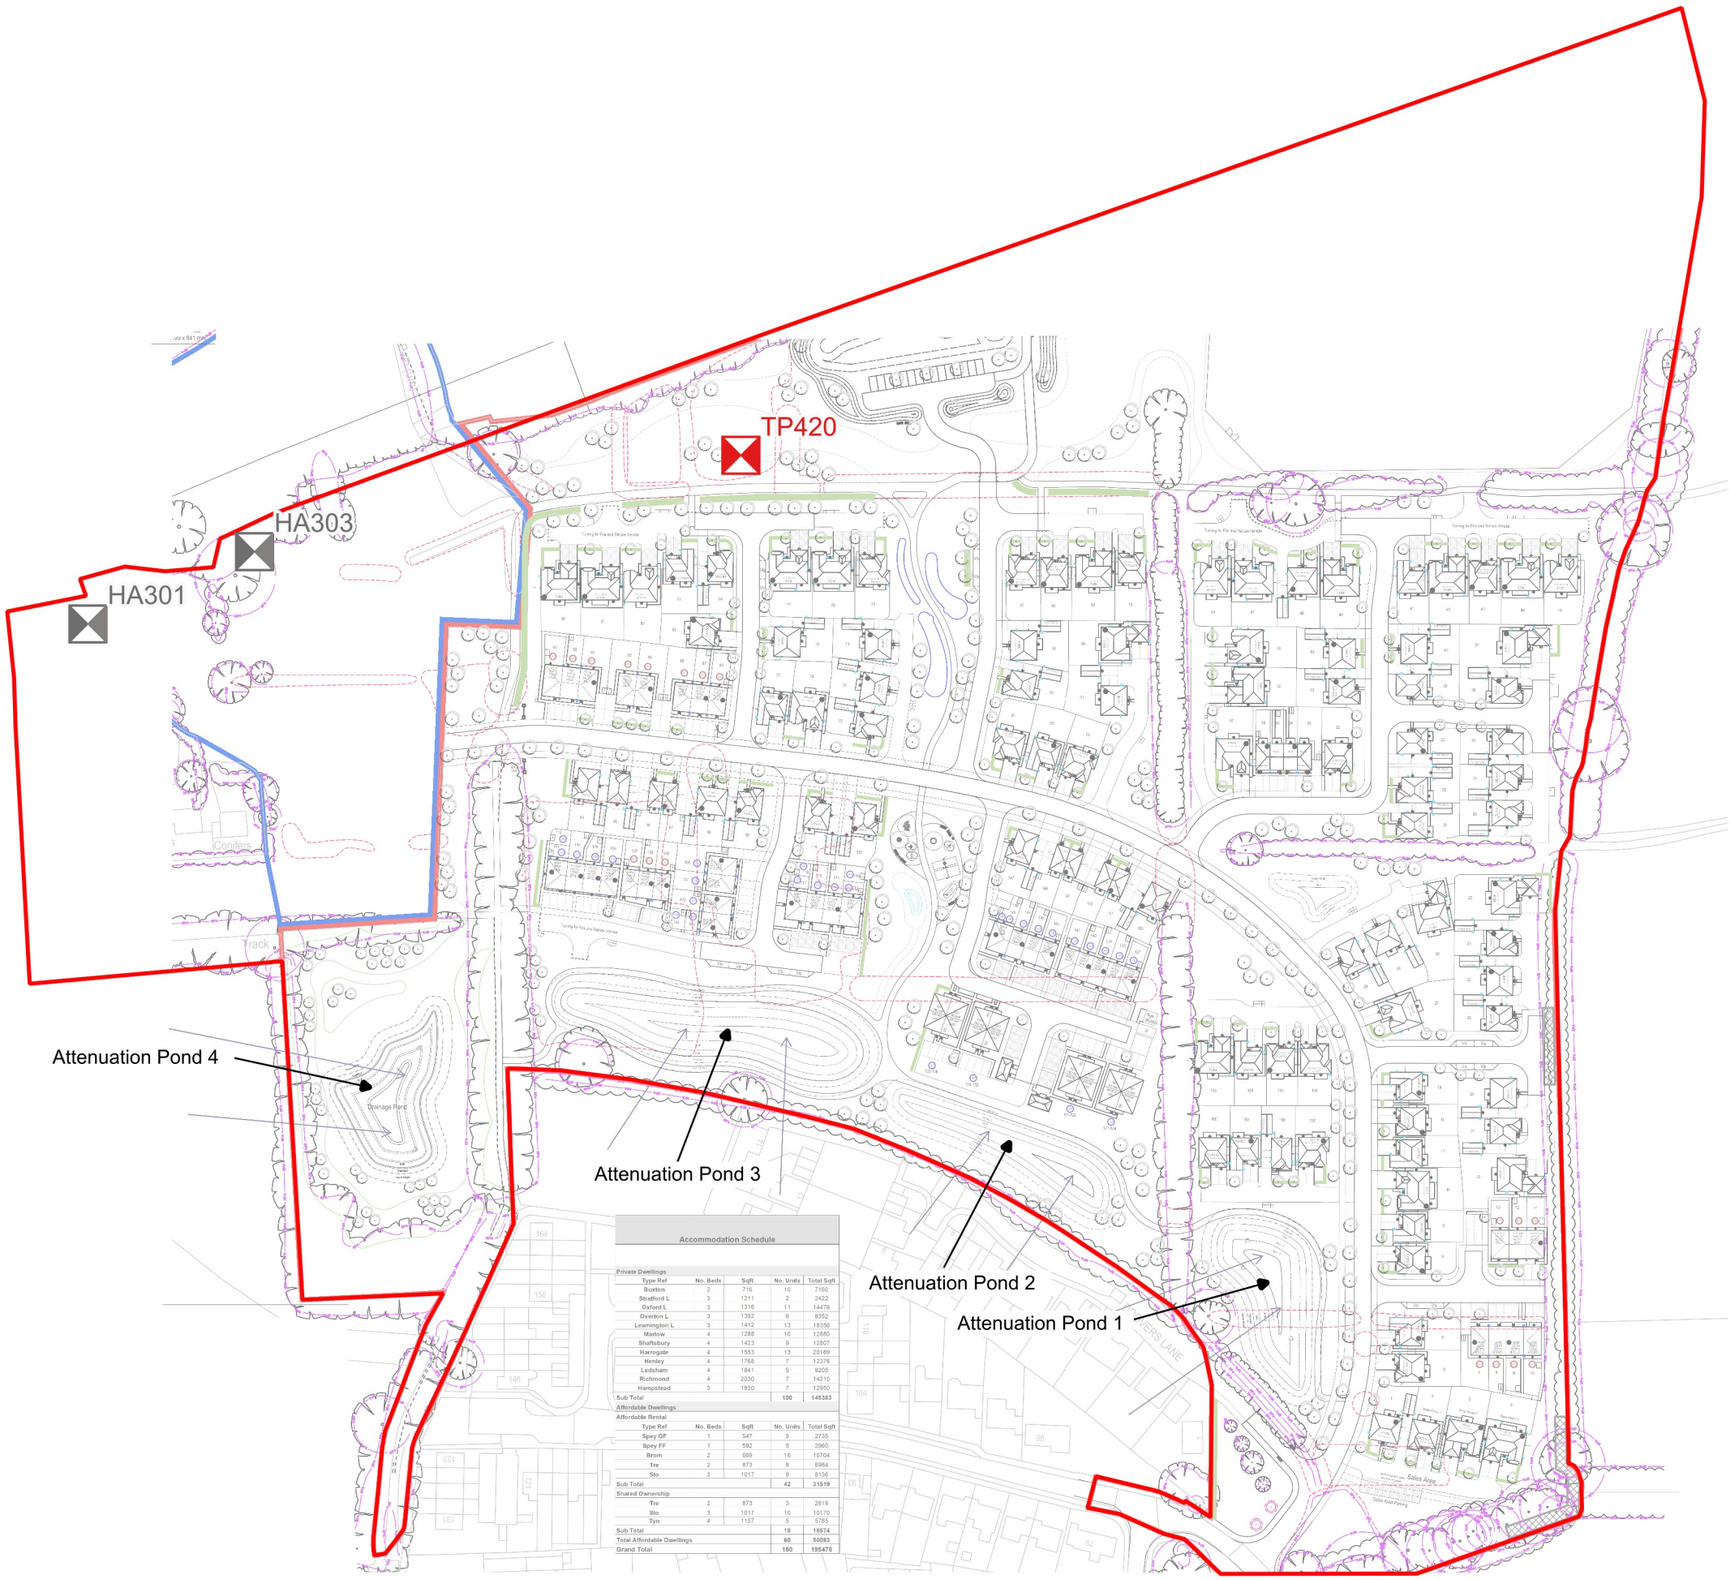

LEGEND

Site Boundary

Previous Site Investigation Locations

Hand Dug Trial Pit

2025 Site Investigation Locations

Machine Excavated Trial Pit

Notes:

Contains Ordnance Survey data © Crown copyright and database right 2025

Rev	Date	Amendment	Drawn	Chkd	Appd
C01	23.10.26	First Issue	FJ	RM	RM

RSK GEOSCIENCES

1 Forest Park Way, Pease Pottage,
West Sussex, RH11 9ZG

Client
Barratt Redrow Southern Counties

Project Name
New Place Farm

Description
Further Reccommended Site Investigation Location Plan

Project ID	Drawing no.	Revision
3750966	22202	C01

File name
3750966-CR-112-XX-D-G-22202-C01

Dimensions	Scale	Size
m	1:2,000	A3

0 20 40 60 80 100 m