RICS the mark of property professionalism worldwide

DRAWING ISSUE NOTE:

- For the purpose of submission to Local Authority for the approval of Planning Consent
- This drawing is to be read in conjunction with all other relevant drawings & details in this package
- Do not scale, except for Planning puposes
- Dimensions are in millimeters unless otherwise stated
- Do not use for construction
- Should any third party use these drawings for the purpose of construction, it shall be entirely at their own risk.

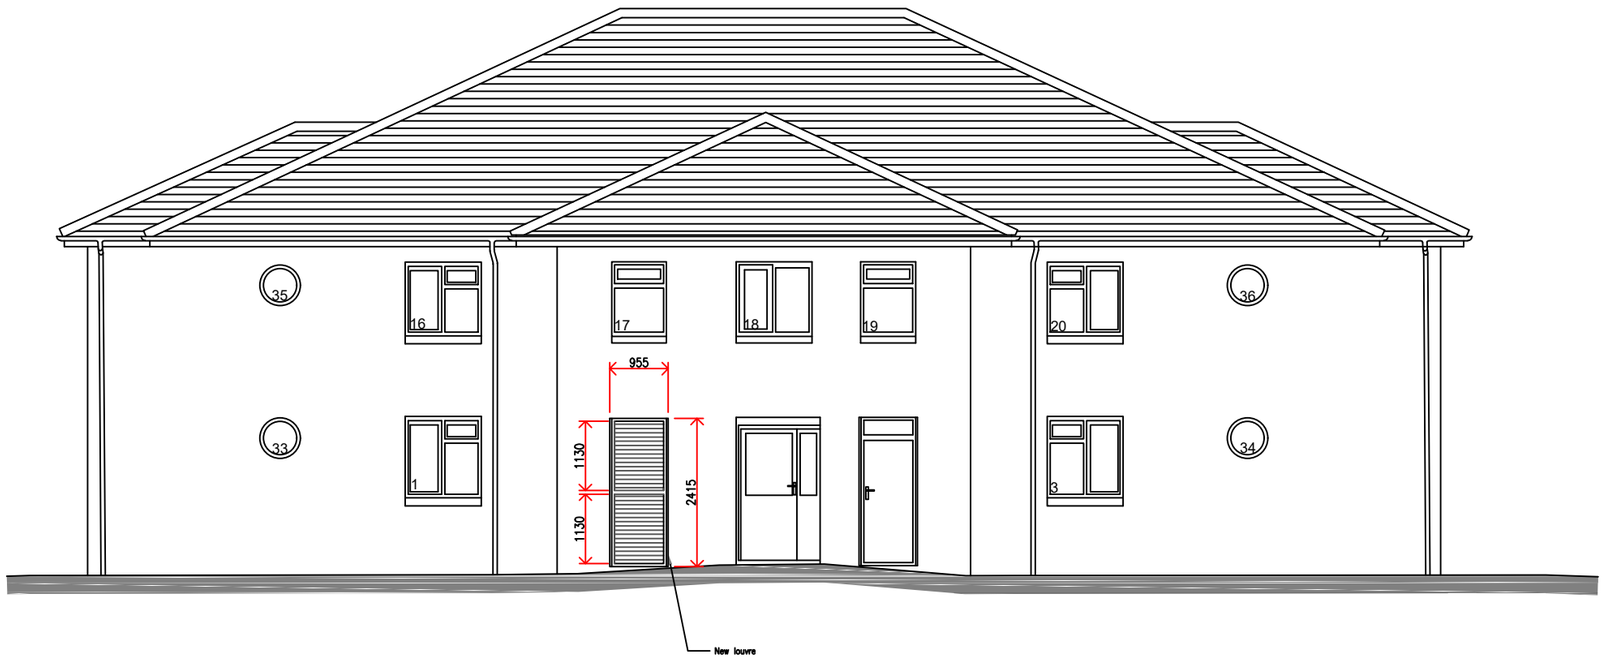

Proposed Southeast Elevation
(1:100 @ A3)

0m 1m 2m 3m 4m 5m
scale
1:100 @ A3

Revision

Project
Decarbonsiation Works

Site Address
Fiennes Court
Cook Road
Horsham
RH12 5GU

Drawing
Proposed Southeast Elevation

Client
Horsham District Council

Drawing No. 1961.26.10
Revision A

registered LABC

Drawing Issue:
PLANNING

Scale 1:100 @ A3
Sheet Size A3
Date Aug 26
Drawn By JB
Checked By AC

COH Surveyors

2B Chanctonfold, Horsham Road
Steyning, West Sussex. BN44 3AA
T 01903 816290
E reception@cohsurveyors.co.uk
© COPYRIGHT 2026 COH Surveyors. All rights reserved.