




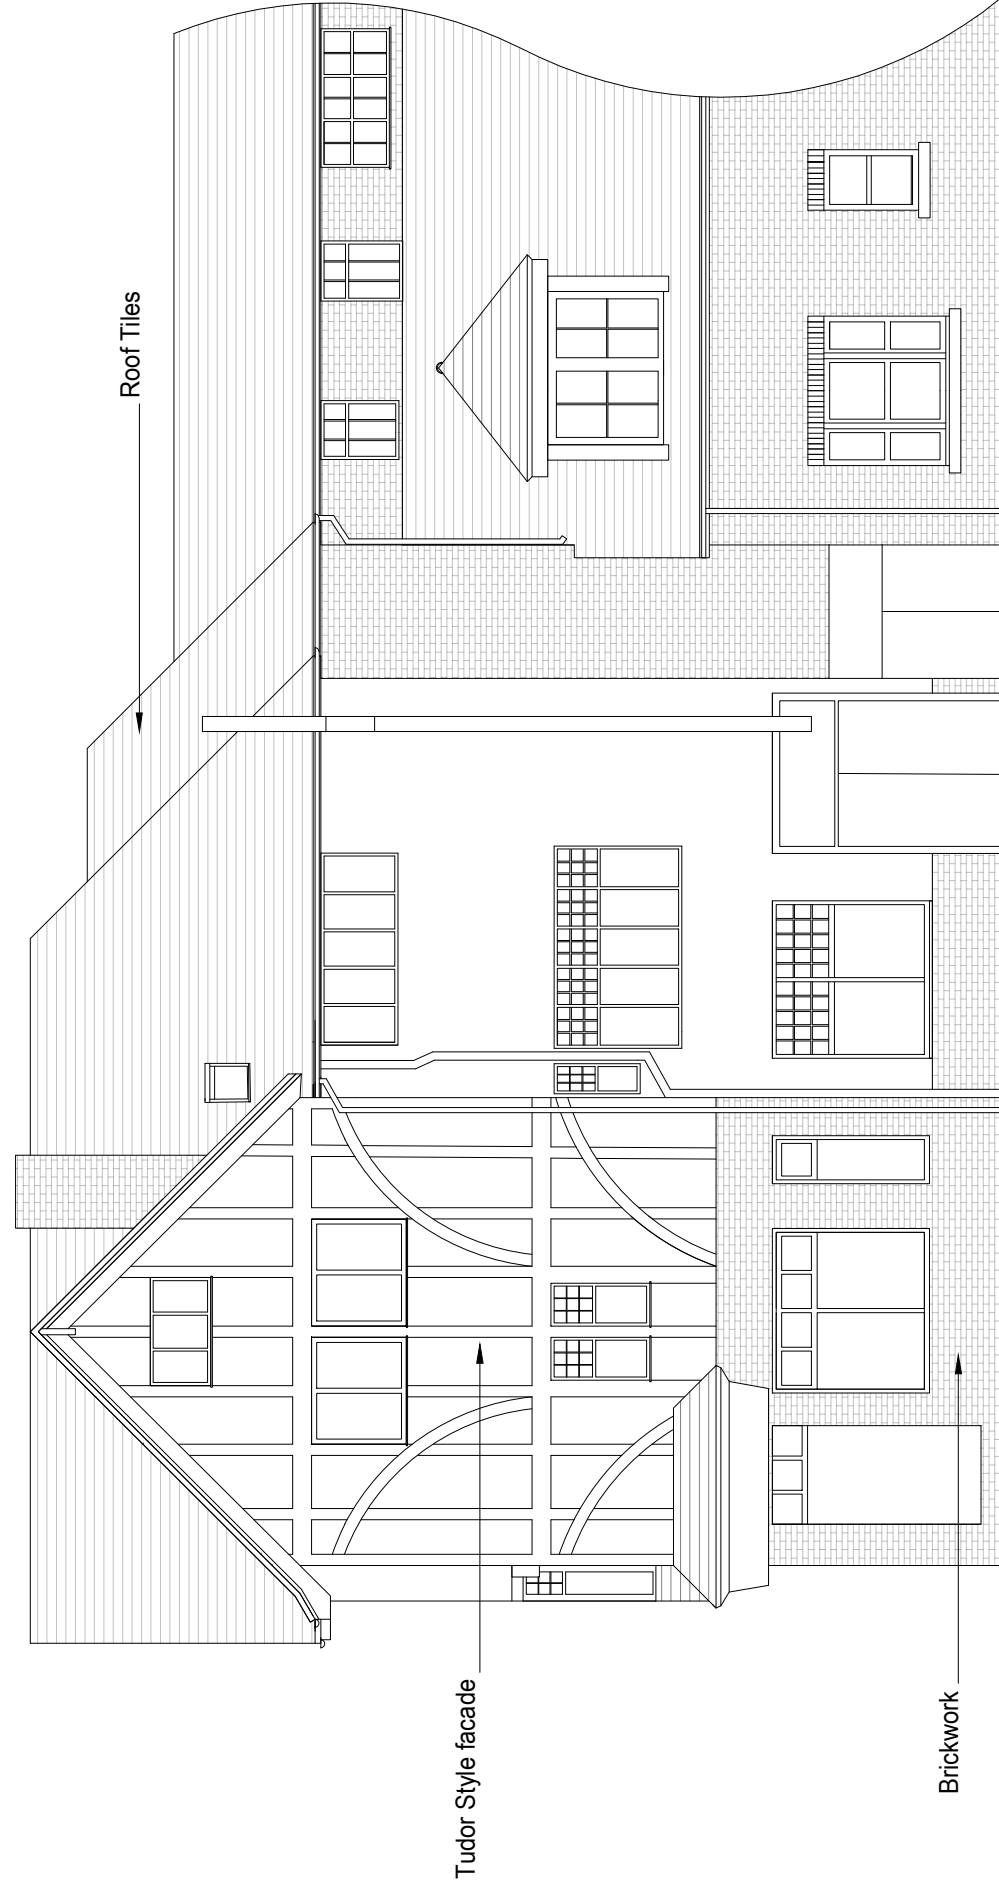


Existing Side Elevation (west) 1:100

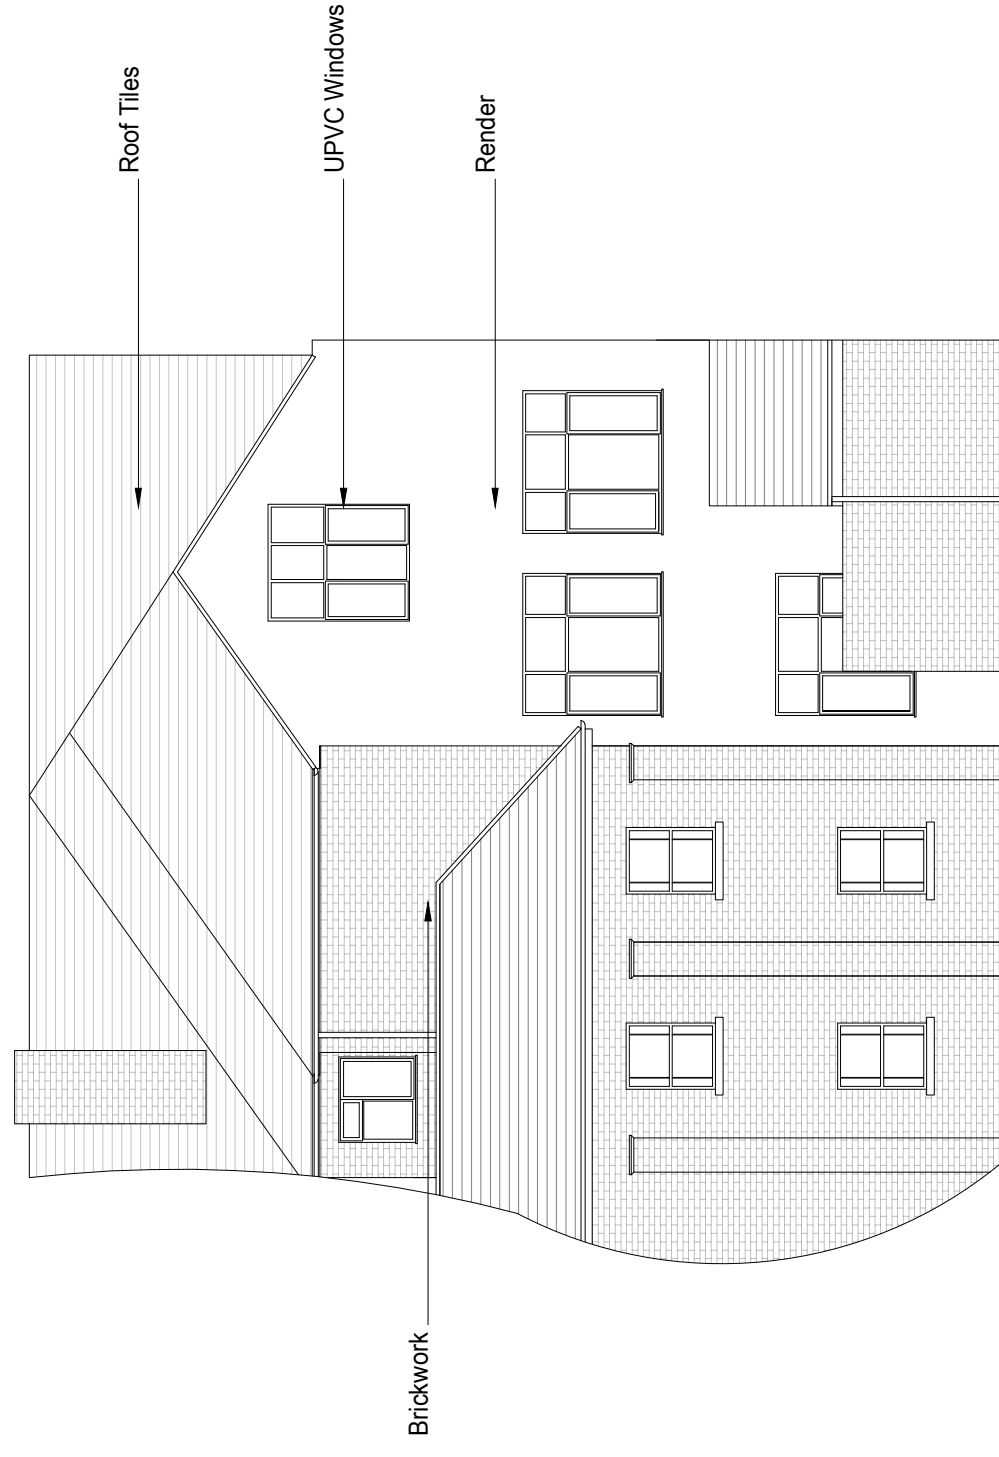


Existing Rear Elevation (south) 1:100

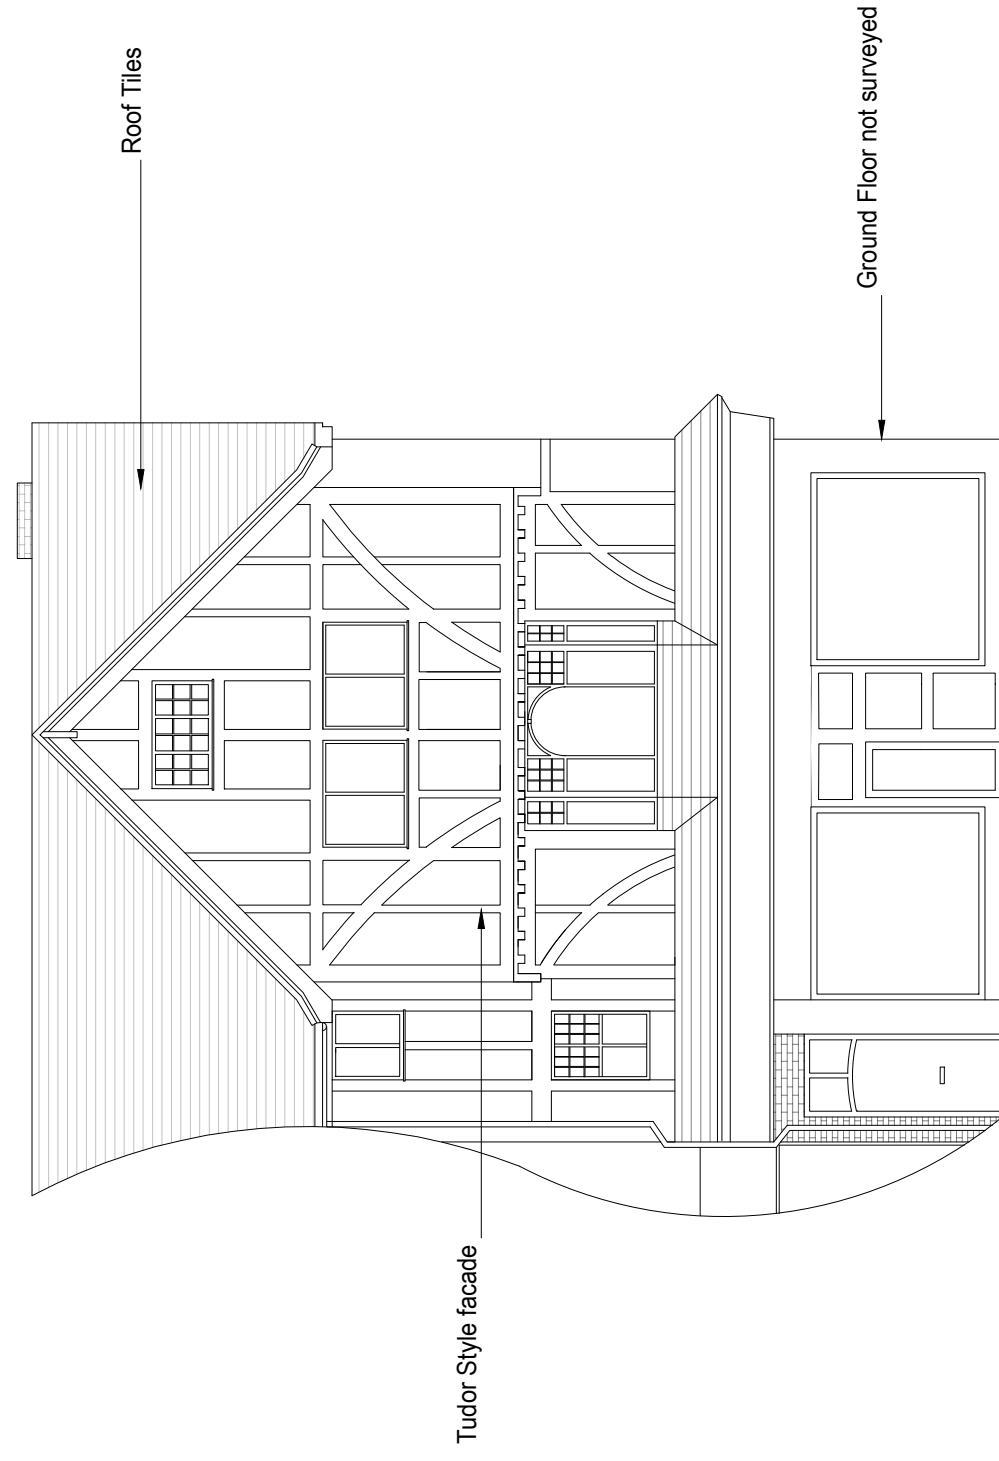

Existing Front Elevation (north) 1:100

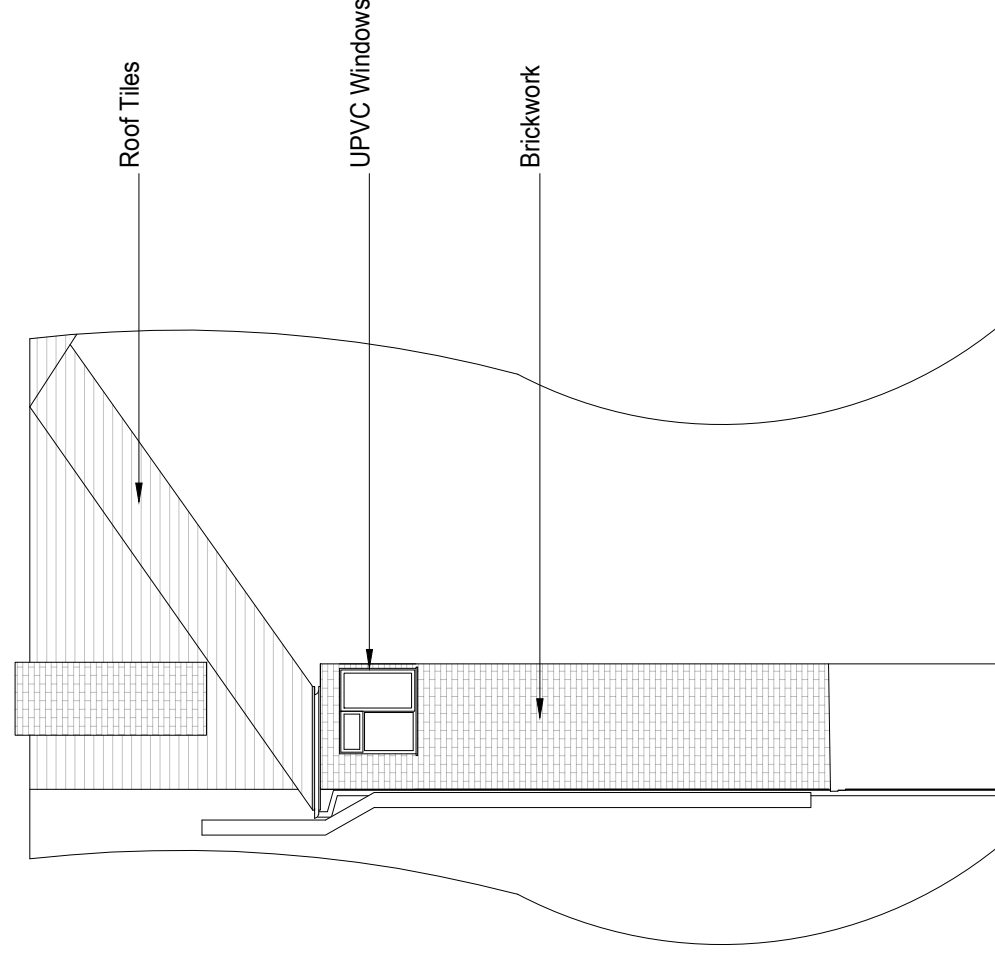

Existing Rear Section (South) 1:100

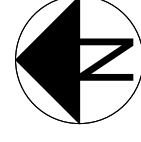

1:1250

