
NOTES

- DO NOT SCALE OFF THIS DRAWING EXCEPT FOR PLANNING PURPOSES
- CHECK ALL DIMENSIONS ON SITE BEFORE ANY WORK IS COMMENCED
- ALL GOODS MATERIALS AND WORKMANSHIP MUST CONFORM WITH CURRENT BUILDING REGULATIONS, BRITISH STANDARDS AND CODES OF PRACTICE
- COPYRIGHT OF THIS DRAWING IS RETAINED BY THE ARCHITECT AND IT MUST NOT BE REPRODUCED WITHOUT WRITTEN CONSENT

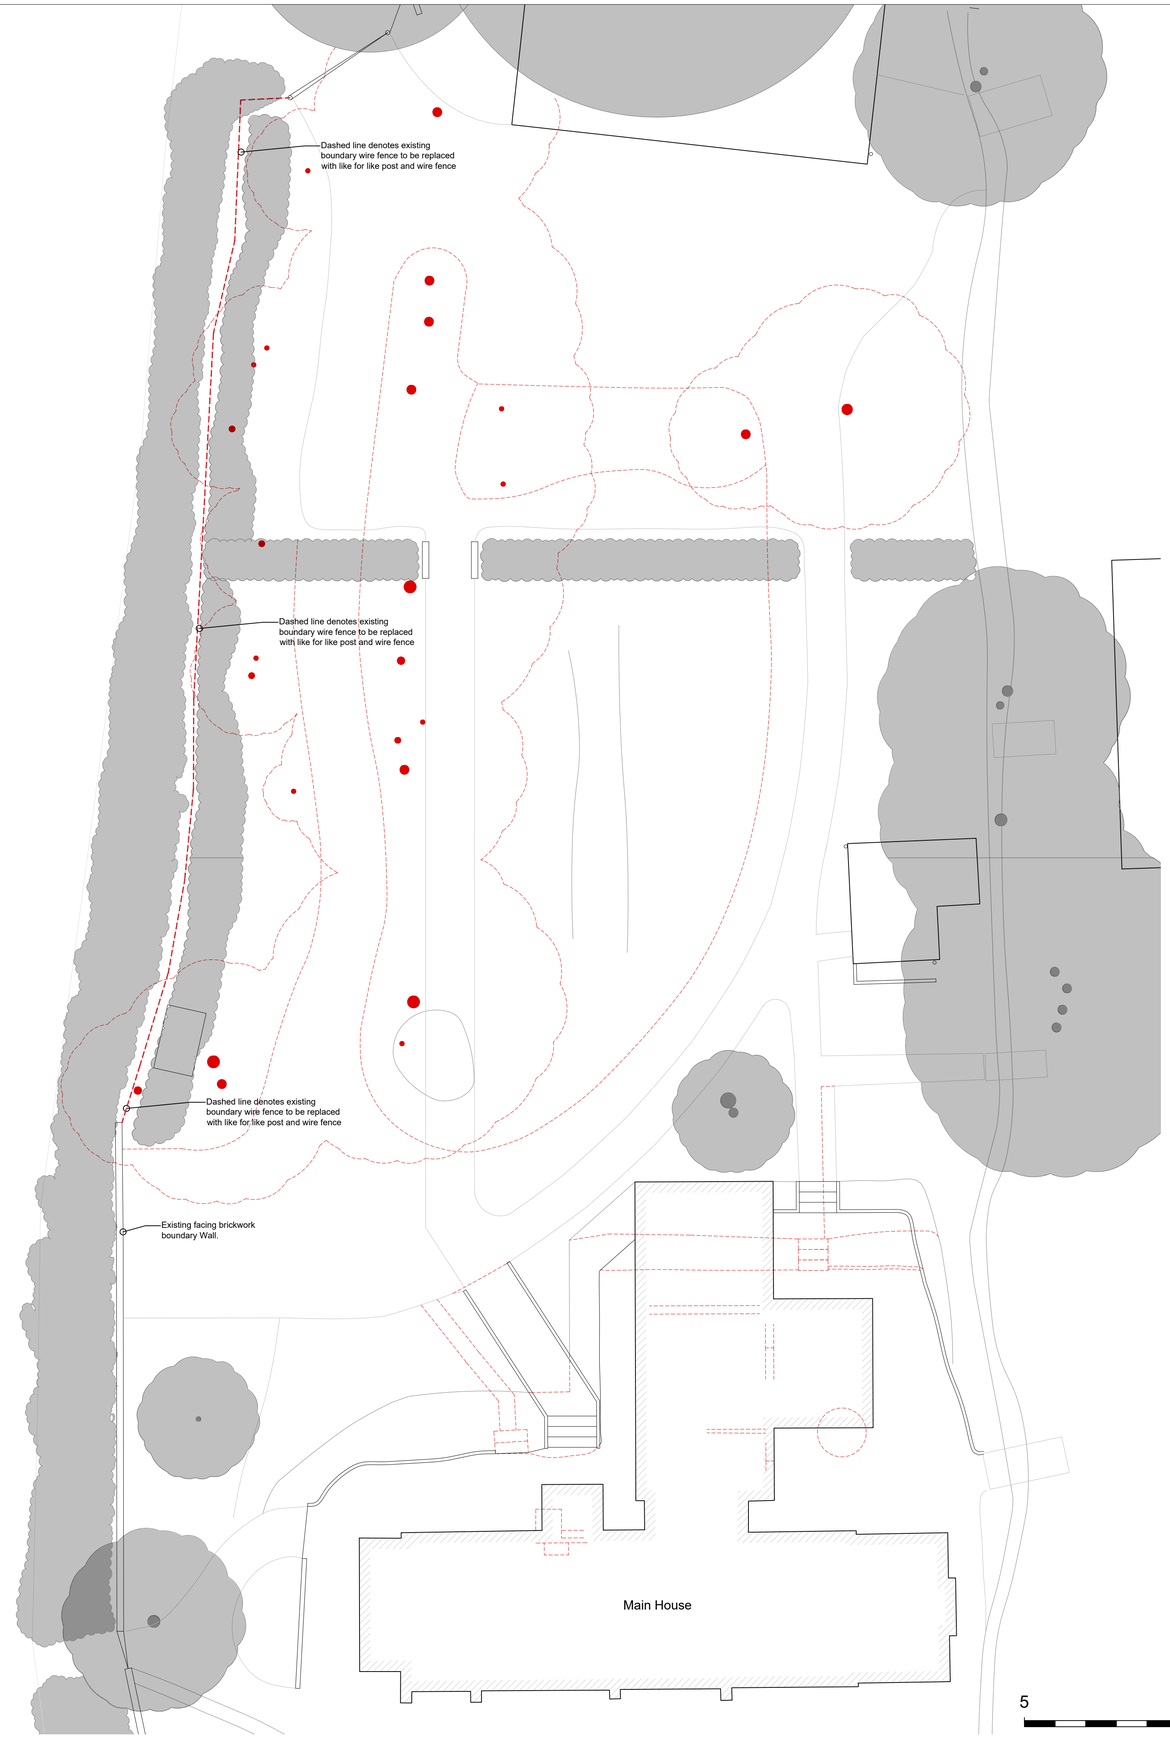

Proposed Site Plan @ 1:100

5 0 5 10

Scale Bar 1:100

REV	DATE	BY	AMENDMENT
B	JUN '25	BH	Proposed brick wall removed
A	FEB '25	HG	Added External Tree's and Highway

folkes architects
The Old Forge
8 Church Street
Storrington
West Sussex
RH20 4LA
t. 01903 808529
info@folkesarchitects.co.uk

CLIENT
Mr & Mrs Rock

JOB TITLE
Bucks Cottage
Tismans Common
Rudgwick
West Sussex
RH12 3BJ

DRAWING TITLE
Proposed Site Plan

DRAWING STATUS
Planning Issue
NOT FOR CONSTRUCTION USE UNLESS STATED AS 'CONSTRUCTION'

DATE	SCALE	DRAWN BY	CHECKED BY
DEC '24	1:100 @ A1	HG	BH

JOB NO.	DRAWING NO.	REVISION
23016	2.02	A