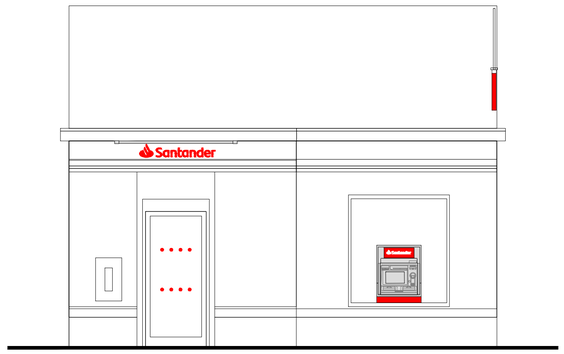

PROPOSED FRONT (NORTH) ELEVATION
MIDDLE STREET
1:50 @ A1, 1:100 @ A3

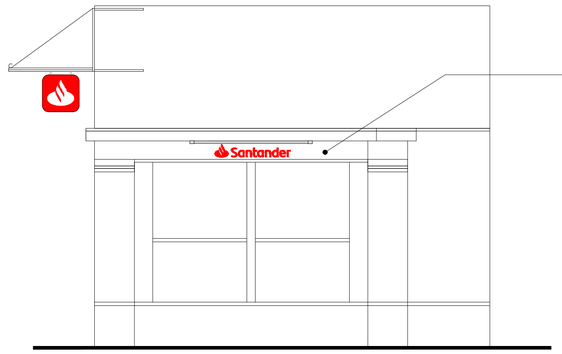

PROPOSED SIDE (WEST) ELEVATION
SOUTH STREET
1:50 @ A1, 1:100 @ A3

EXTERIOR WORKS:
New fascia signage and projecting sign.

Paint building shopfront & masonry up to signage level.

Remove Web & Tel number graphic from glazing.

New Smart Red graphics to shopfront glazing.

Clean entrance door.

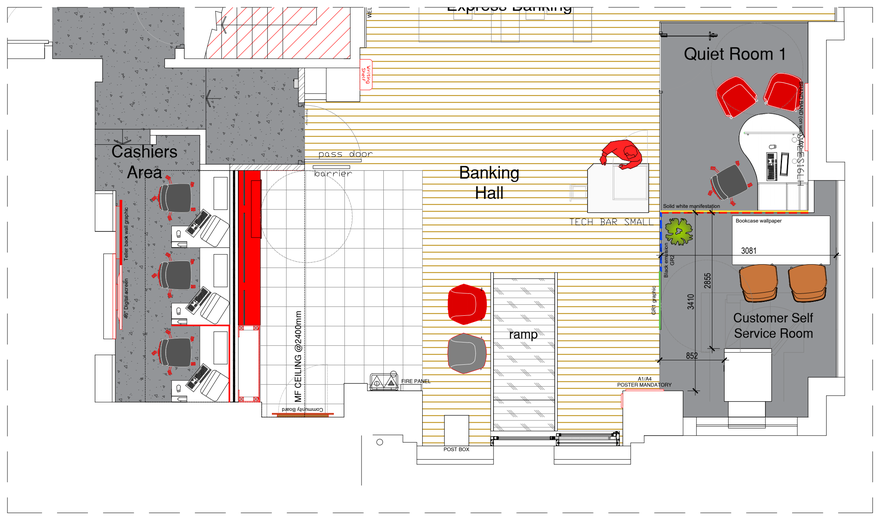

PROPOSED SHOPFRONT PLAN
MIDDLE STREET
1:50 @ A1, 1:100 @ A3

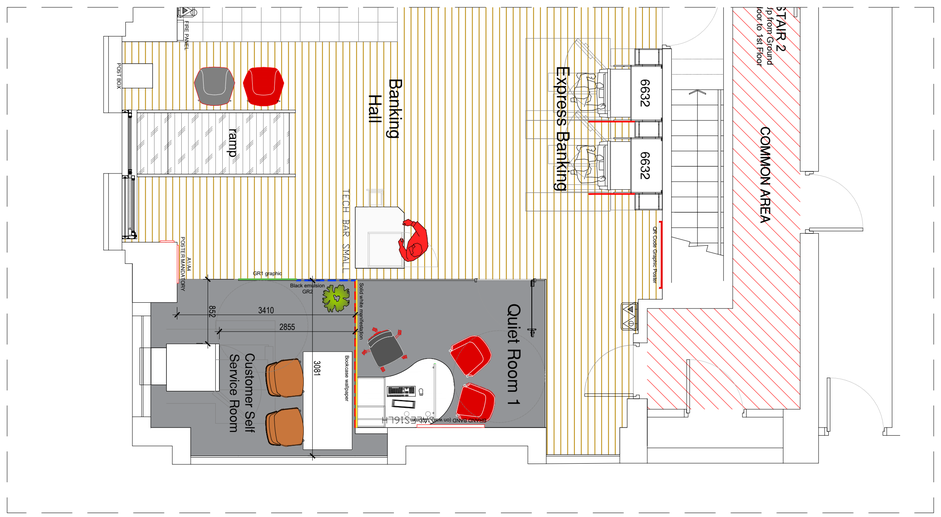

PROPOSED SHOPFRONT PLAN
SOUTH STREET
1:50 @ A1, 1:100 @ A3

0 1 2 3 4 5
Metres
Scale 1:50 @ A1, 1:100 @ A3

Notes.
This Drawing is the copyright and property of Santander UK PLC. It must not be copied or published without written consent.

Do not scale from this drawing.

Rev	Description	Date	By
A	EXTERNAL REPAIR WORKS OMITTED FROM SCOPE	22/08/25	BG

APPROVED

Santander

Project
Horsham
1 South Street,
Horsham, RH12 1EL

Title
Proposed Front & Side Elevations

Scale
1:50 @ A1 & 1:100 @ A3

Drn		App
BG		CW
Date		Date
18/03/2025		07/04/2025

Consultants' drawing number
2243-A-0147-2100

brand
LOM

Client drawing number
HorshamSS-0147-FR-SI-EL-PR

rev.
A