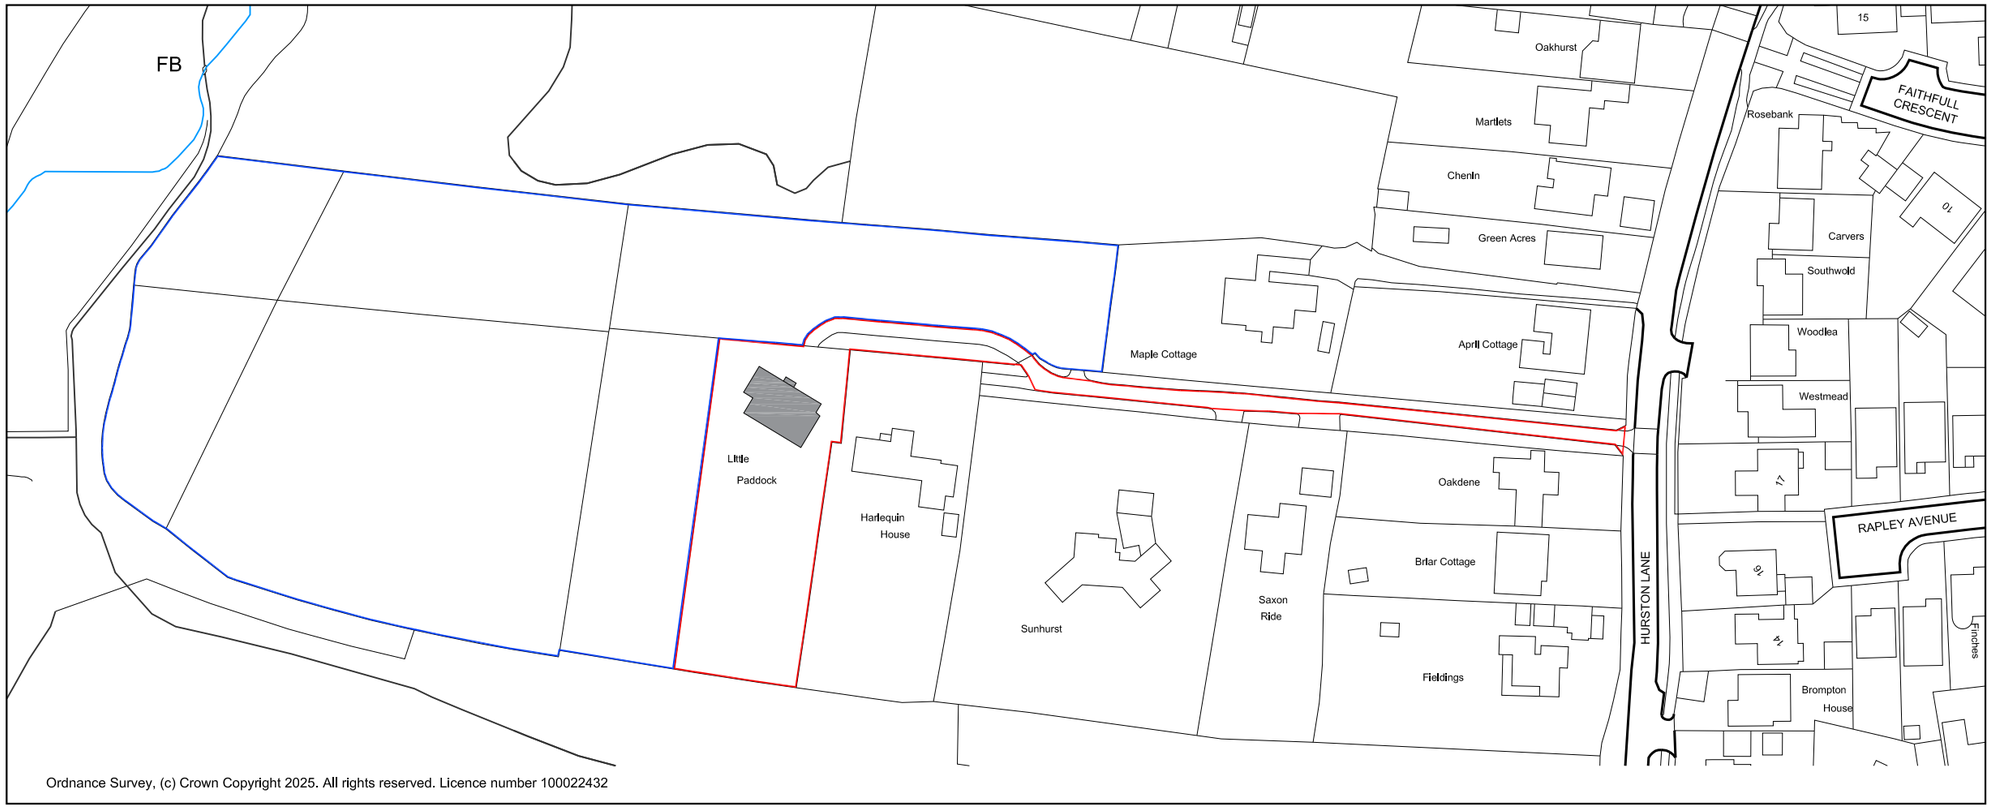


Ordnance Survey, (c) Crown Copyright 2025. All rights reserved. Licence number 100022432

LOCATION PLAN
Sc. 1:1250

JJR DESIGNS Limited

Figured dimensions only are to be used. All dimensions to be checked on site. Differences between drawings and between drawings and specification or bills of quantities to be reported to JJR Designs Ltd
© This drawing is prepared for the application for:
1. Planning permission
2. Building Regulation Permission
on behalf of the applicant named below and for no other purpose.
The copyright of the drawing and designs remains JJR Designs Ltd.
All copies are only for information about the application, they may not be used for any other purpose without the express written permission of JJR Designs Ltd.

Revisions:

LEGEND:

- AREA OF THE APPLICATION SITE
- AREA OF THE ADJACENT LAND OWNED BY THE APPLICANT
- AREA OF THE EXISTING BUILDINGS

N

1:1250

25m 0 25m 50m

Suite 6a,
Church House,
94 Felpham Road
Felpham
West Sussex,
PO22 7PG

TEL: 01243 822081

e-mail: info@jjrdesigns.com

Architectural Services
- Planning
- Building Regs
- On Site Supervision
- Landscape Design

Client:
MIKE JONES - CHURCH BARN HOMES LLP

Project:
LITTLE PADDOCK, HURSTON LANE
STORRINGTON
RH20 4HH

Drawing Title:
LOCATION PLAN

Issue status:
Outline proposals ☐ Production information ☐ Scheme design ☐
Tender drawing ☐ Detail design ☐ Contract drawing ☐

Scale:	Drawn:	Checked:	Date:
1:1250 @A3	A.Stegarescu	R.Stefanski	Oct 2025
Job No: 1705		Drawing No: PL 100	Revision: A