


INFORMATION & SIGN BOARD 1 Metre square



COMPUTERIZED VISUAL OF PROPOSED MURAL, NOTE FINAL ART WORK MAY BE DIFFERENT
APPROXIMATE WALL COVERAGE WILL BE 5.5M X 1.8M

PROPOSED STREET SCENE FROM EAST OLD MILL DRIVE

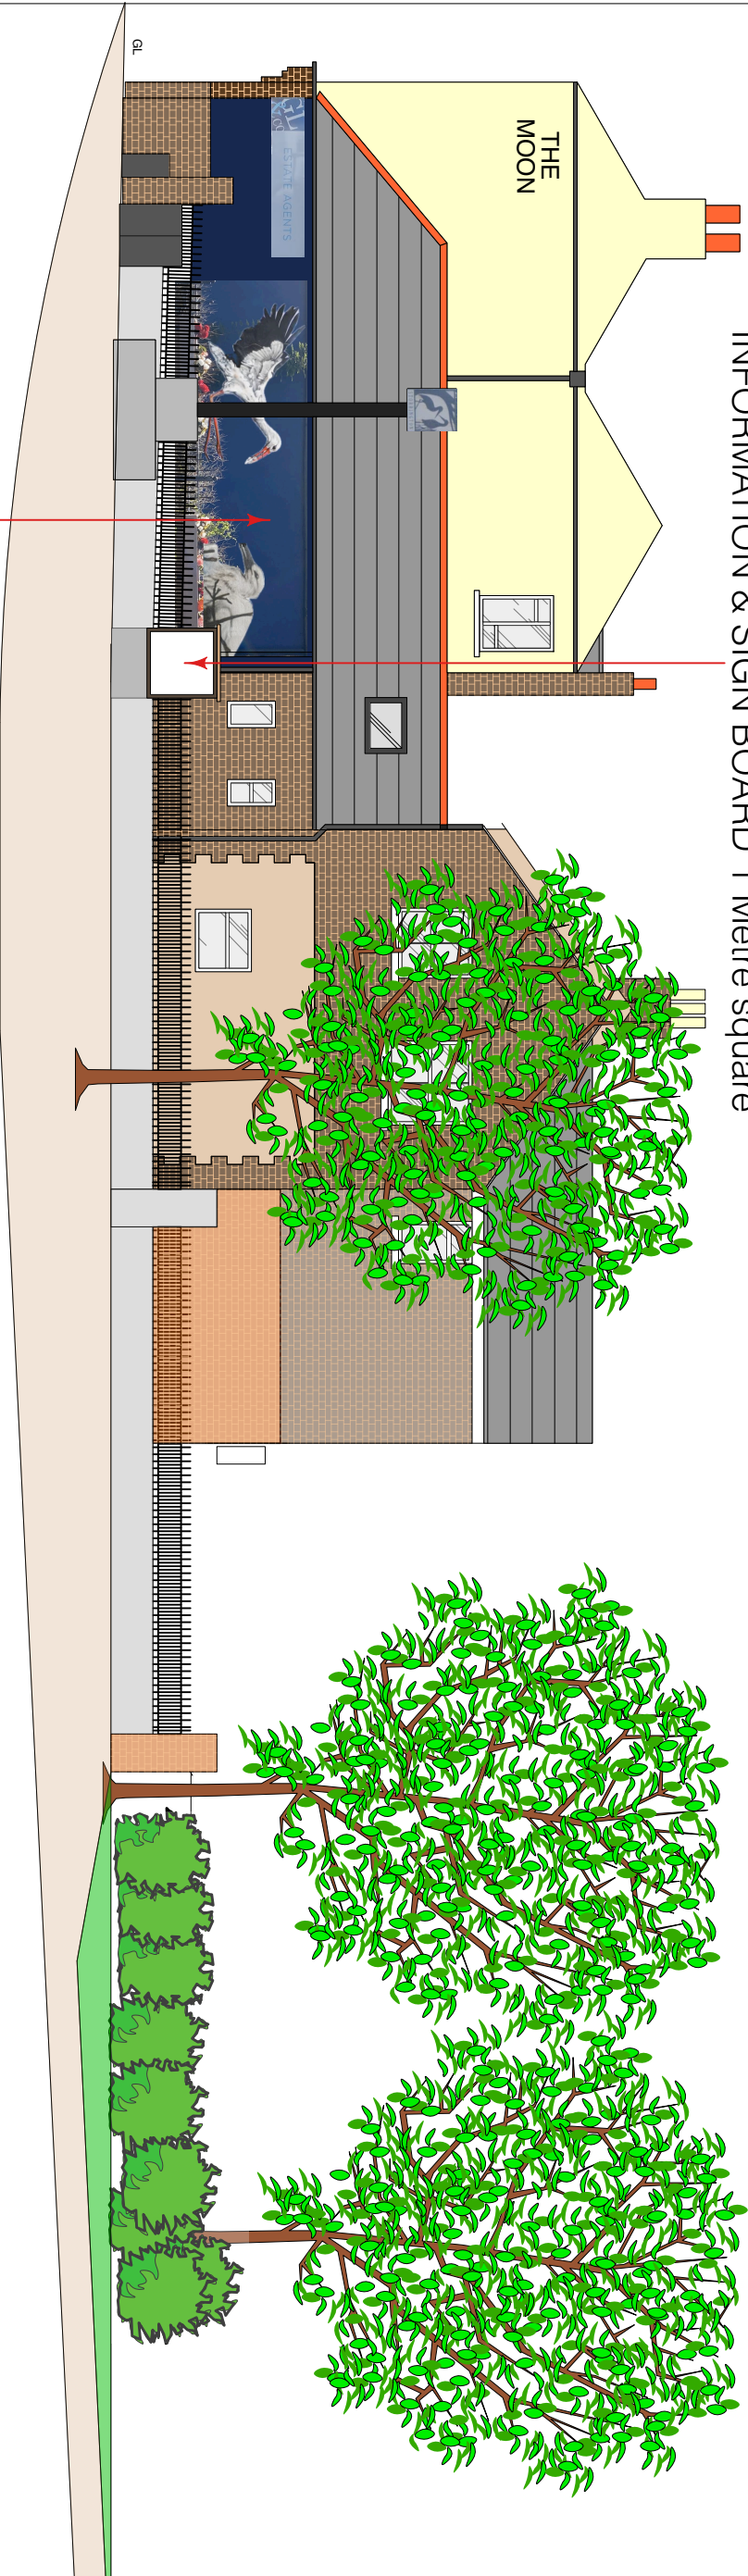

Project Name:

Mural addition to East elevation of No. 17 Sign Board mounted on pillar

Date: 06/01/2026

Client:
Doussy

Site Address:
17 High Street
Storrington



Paul Maggs MCIAT
Hazelwood, Harbours Road,
West Chilmington RH20 2LG
Tel: 01798 813298
pau@pbproperties.co.uk
www.pbproperties.co.uk
Drawings produced using Vectorworks
CAD. Only written dimensions to be
respected. Copyright protected to
PB Properties

