

Project Name:  
Mural addition to East  
elevation of No. 17  
Sign Board mounted on  
pillar



Date: 06/01/2026

Client:  
Doussy

Site Address:  
17 High Street  
Storrington



Paul Maggs MCIAT  
Hazelwood, Harbours Road,  
West Chilmington RH20 2LG  
Tel: 01798 813298  
pau@pbproperties.co.uk  
www.pbproperties.co.uk  
Drawings produced using Vectorworks  
CAD. Only written dimensions to be  
respected. Copyright protected to  
PB Properties

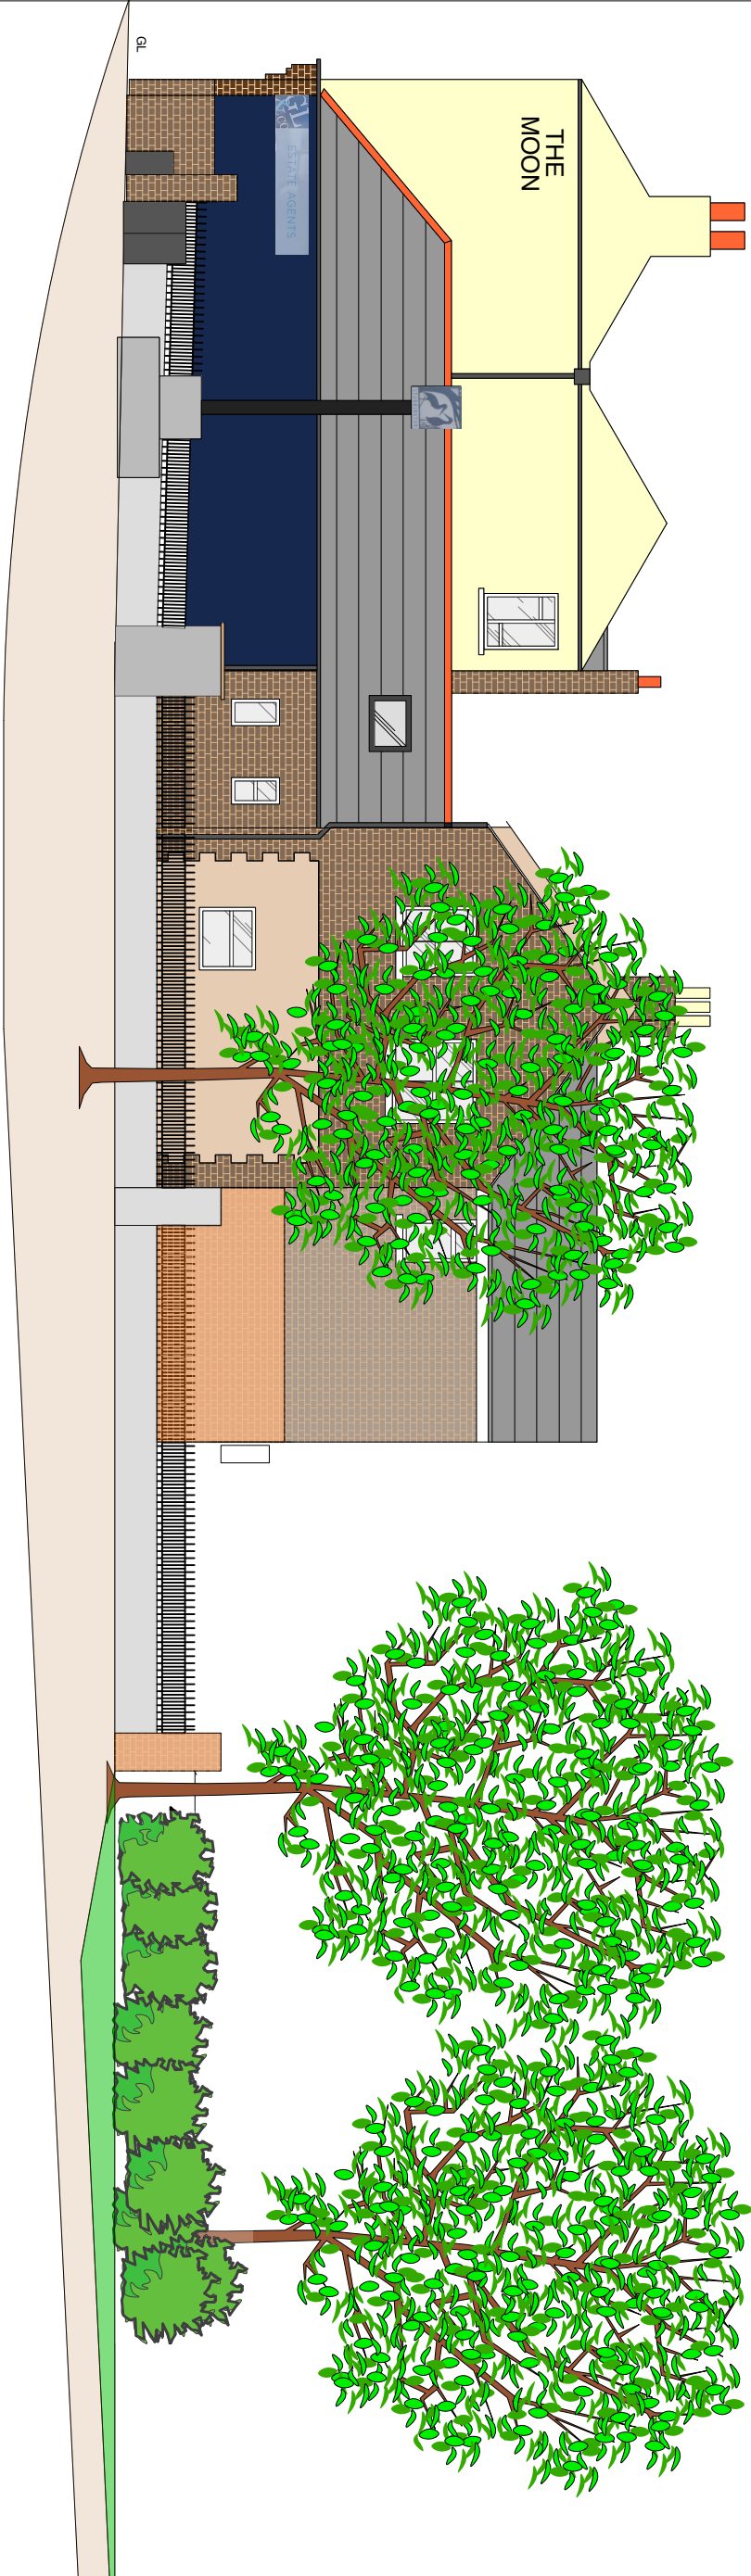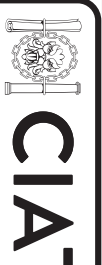

EXISTING STREET SCENE FROM EAST OLD MILL DRIVE

