
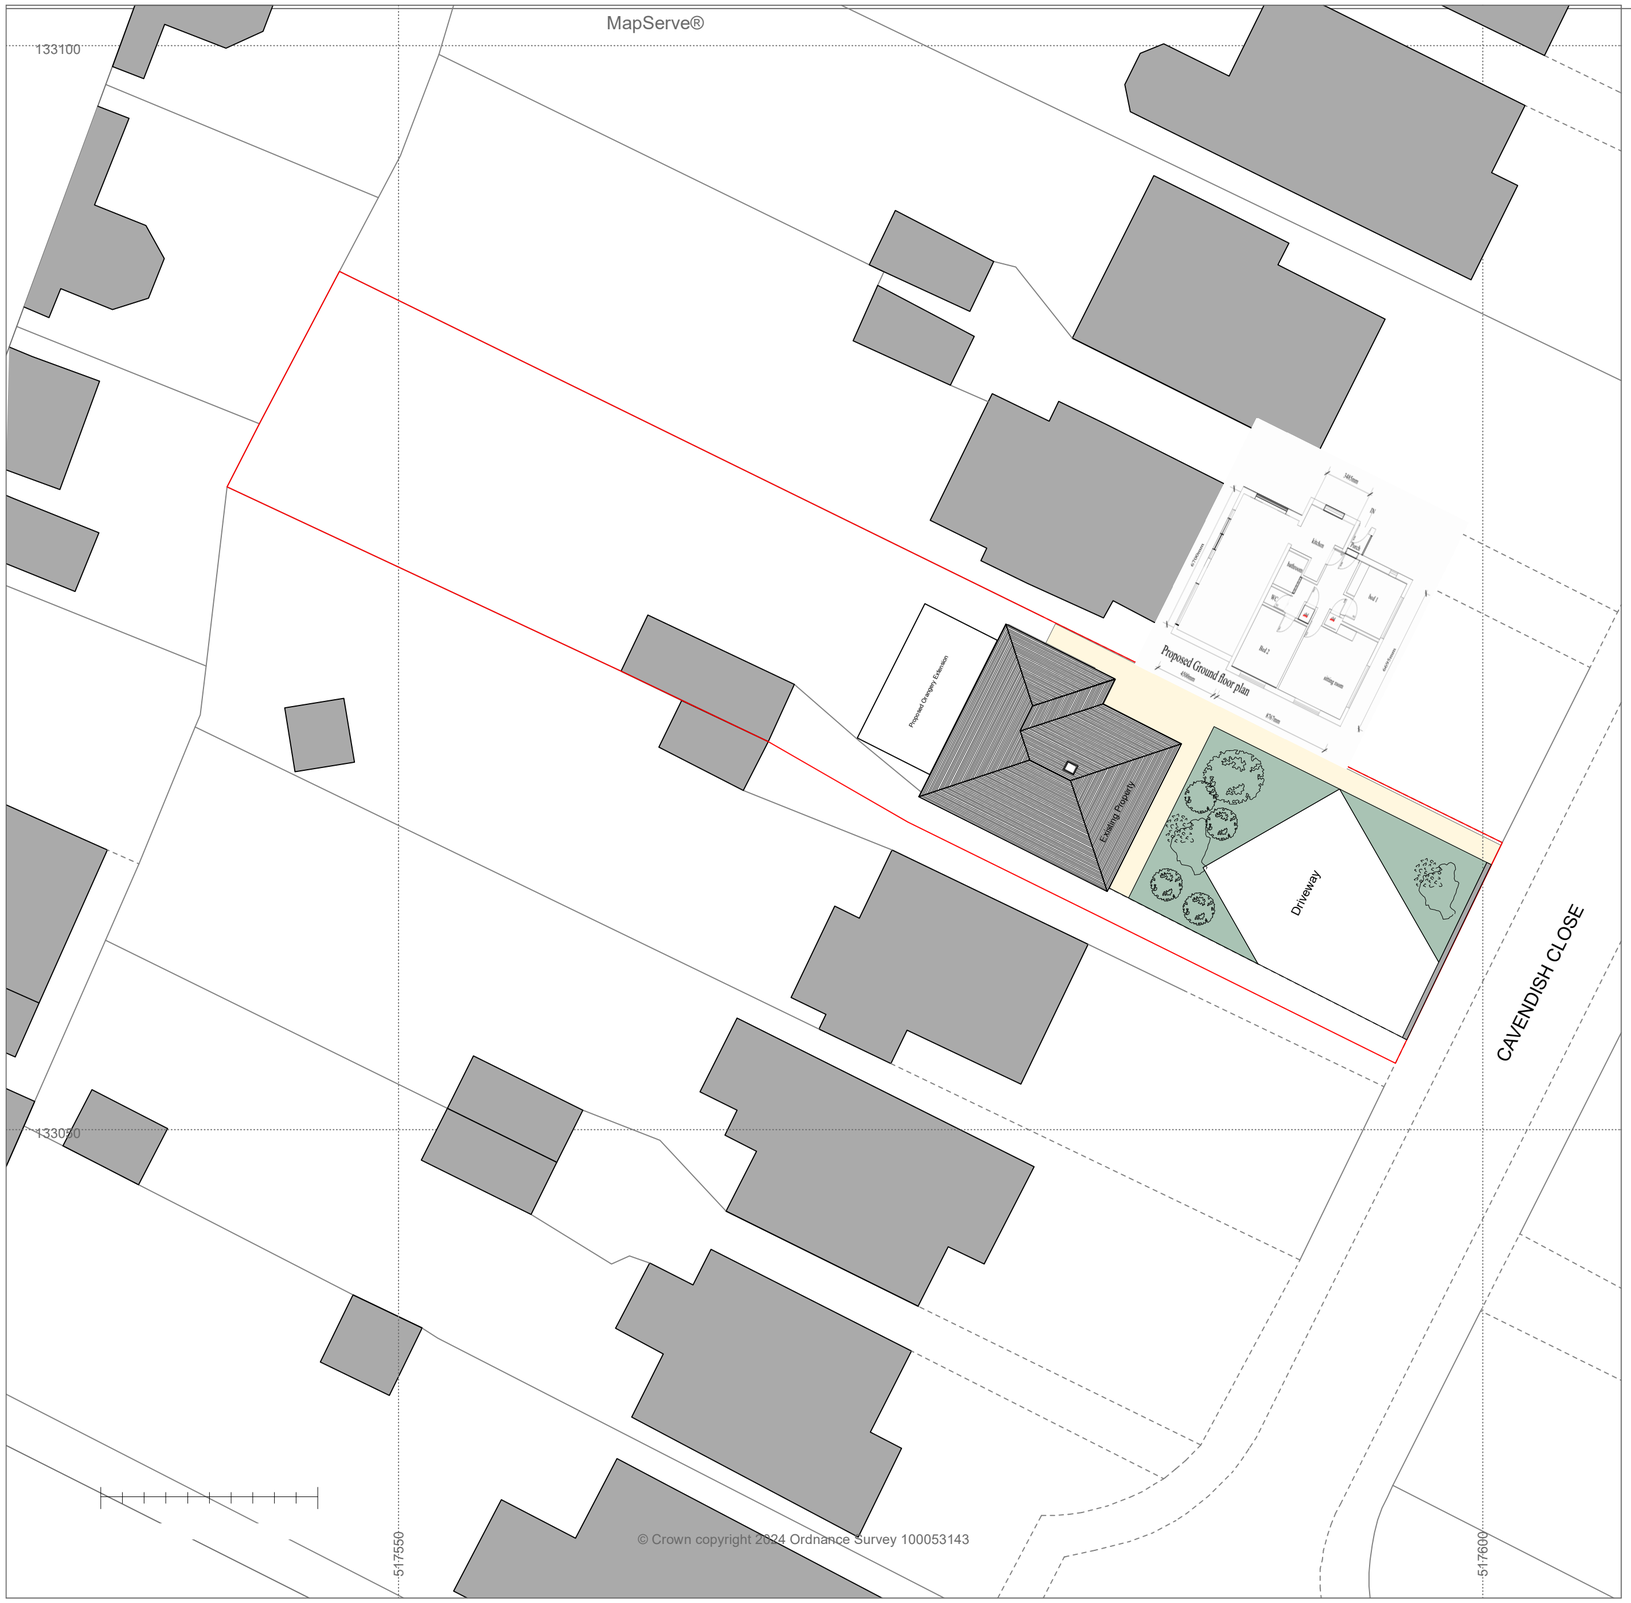


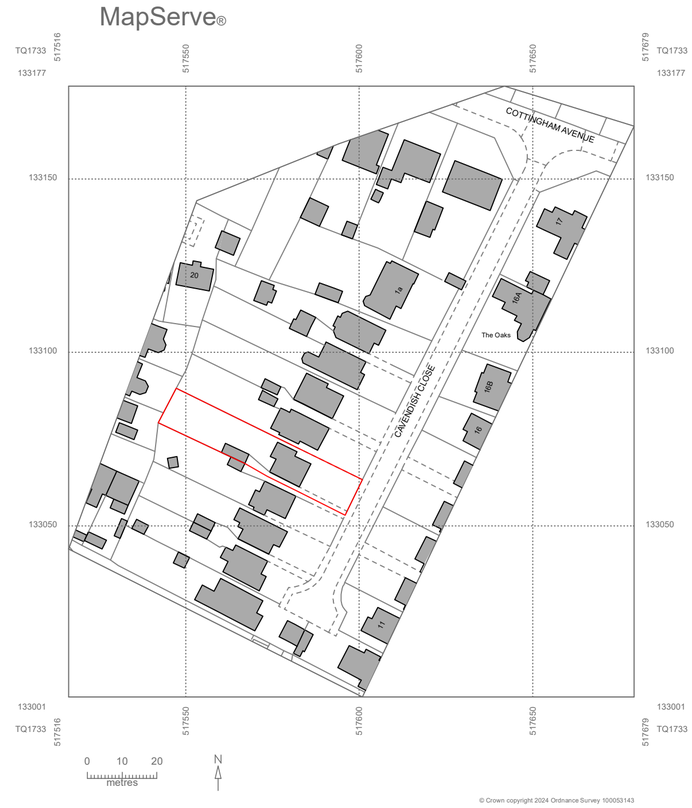

Location Plan

Original size A2

Project: Rear Orangery

Title: Location plan site plan and photos.

Location: **5 Cavendish Close, Horsham, RH12 5HX**

Date: Apr 2004

Drawn : SER Scale(s): 1:1250 and 1:200.

Drawing No: CAV/24/04